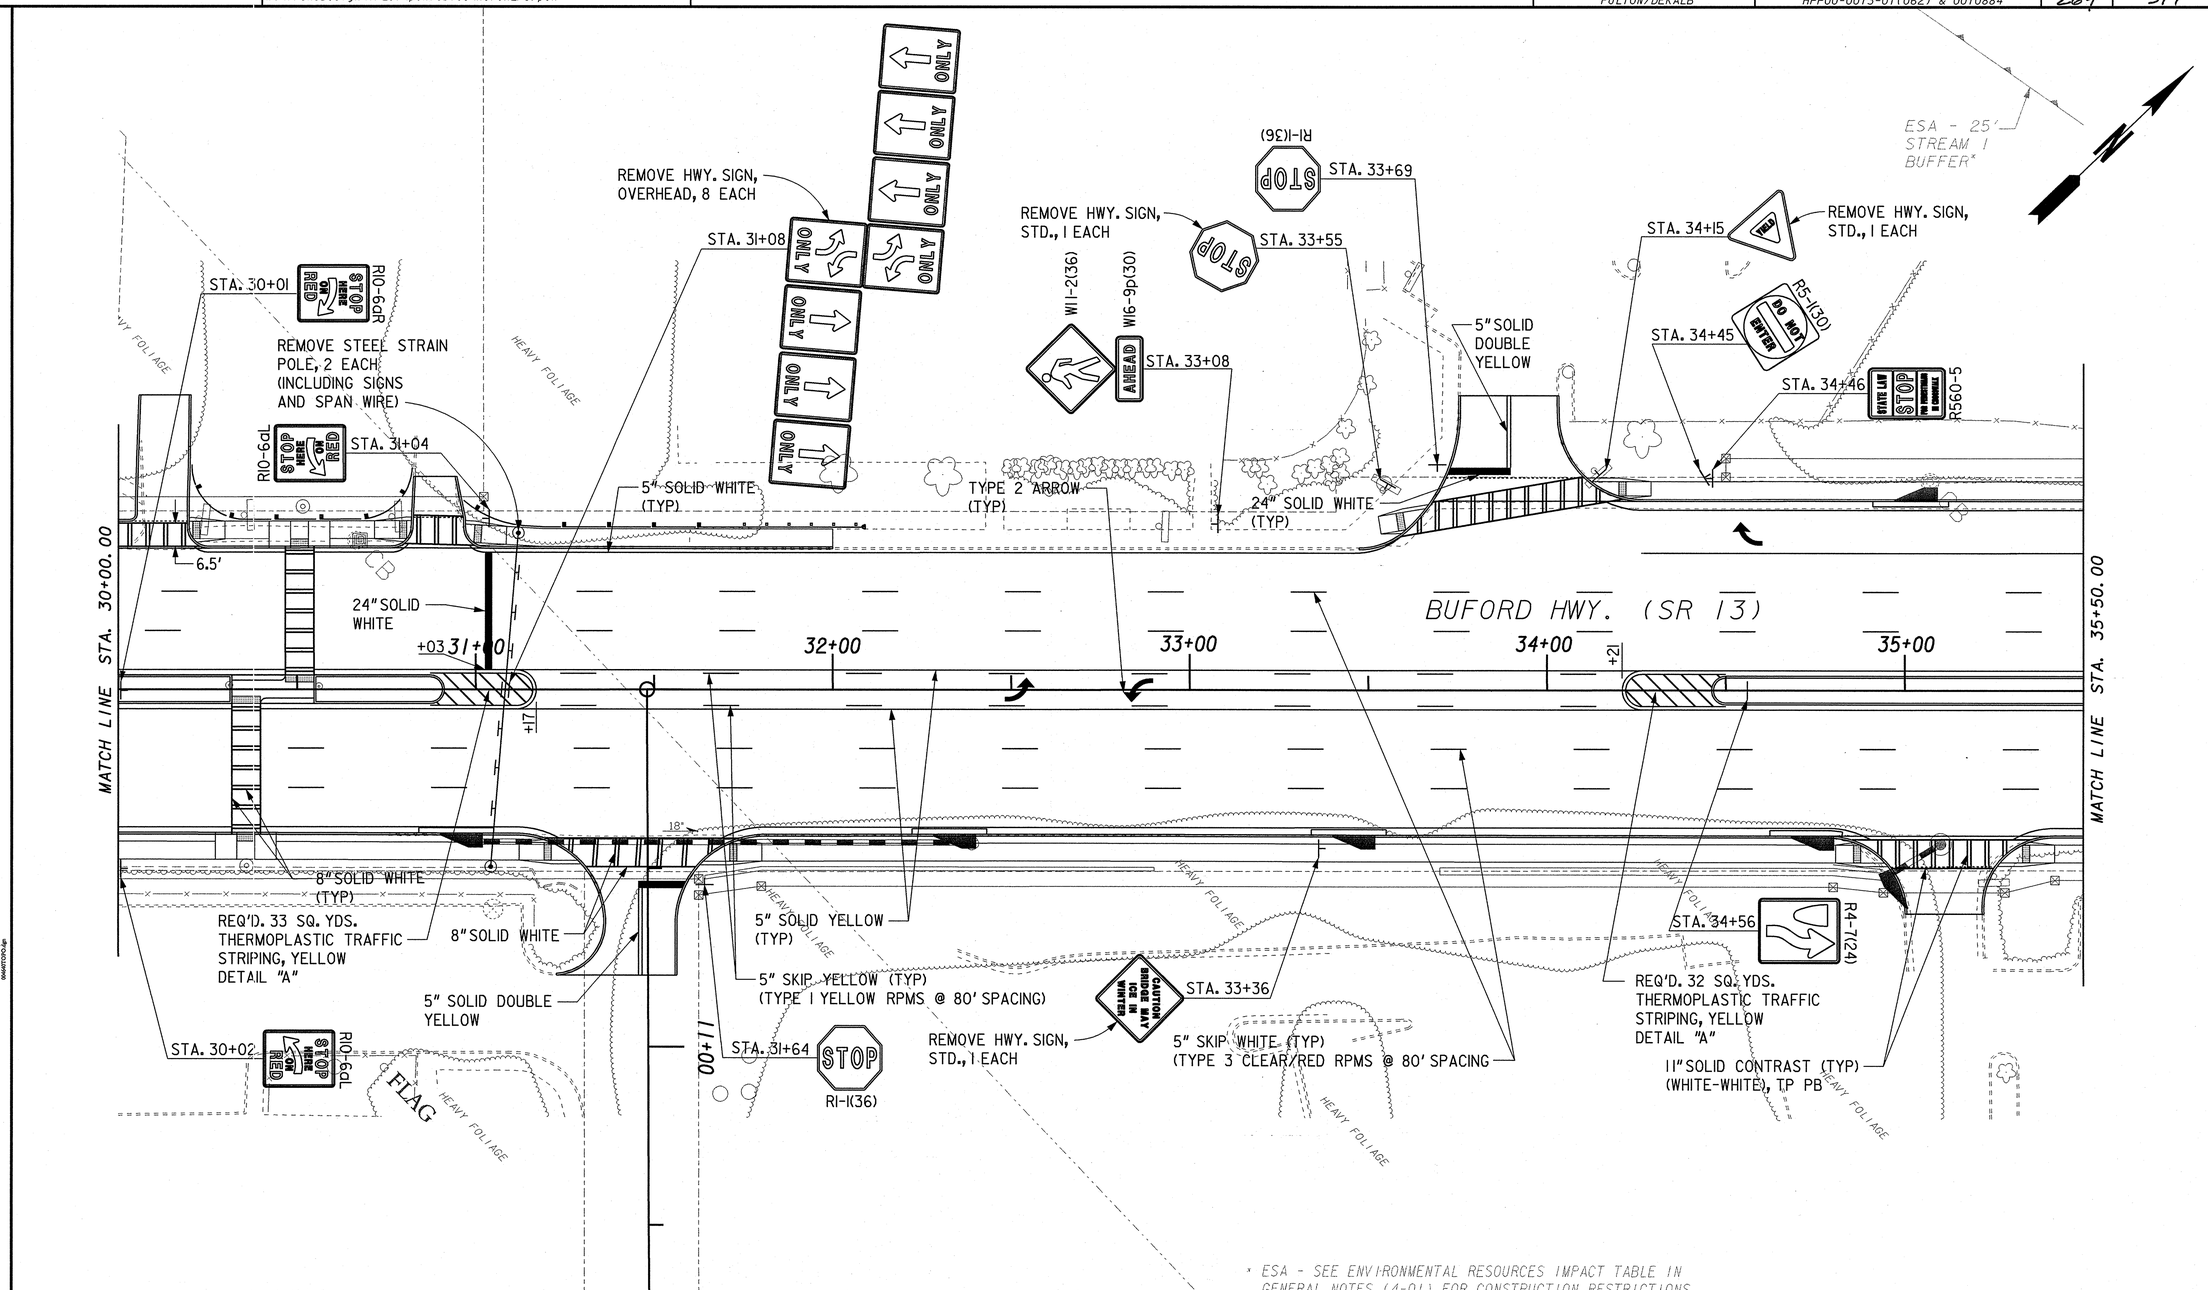

ATKINS

SCALE IN FEET
0 20 40 80

REVISION DATES		
7/13/12		

STATE OF GEORGIA
DEPARTMENT OF TRANSPORTATION
OFFICE: PROGRAM DELIVERY

SIGNING AND MARKING PLANS

BUFORD HIGHWAY STREETSCAPES
STA. 30+00.00 TO 35+50.00

DRAWING No. 26-06