REQUIRED SIGNS

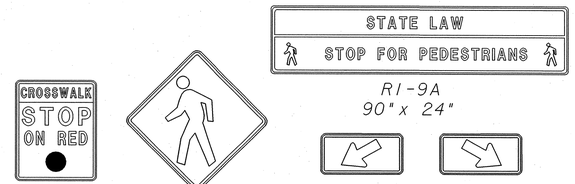

R10-23 24" x 30"

W11-2 36" x 36"

R1-9A 90" x 24"

W16-7P(L) 30" x 18"

W16-7P(R) 30" x 18"

TRAFFIC SIGNAL INSTALLATION NO. 2

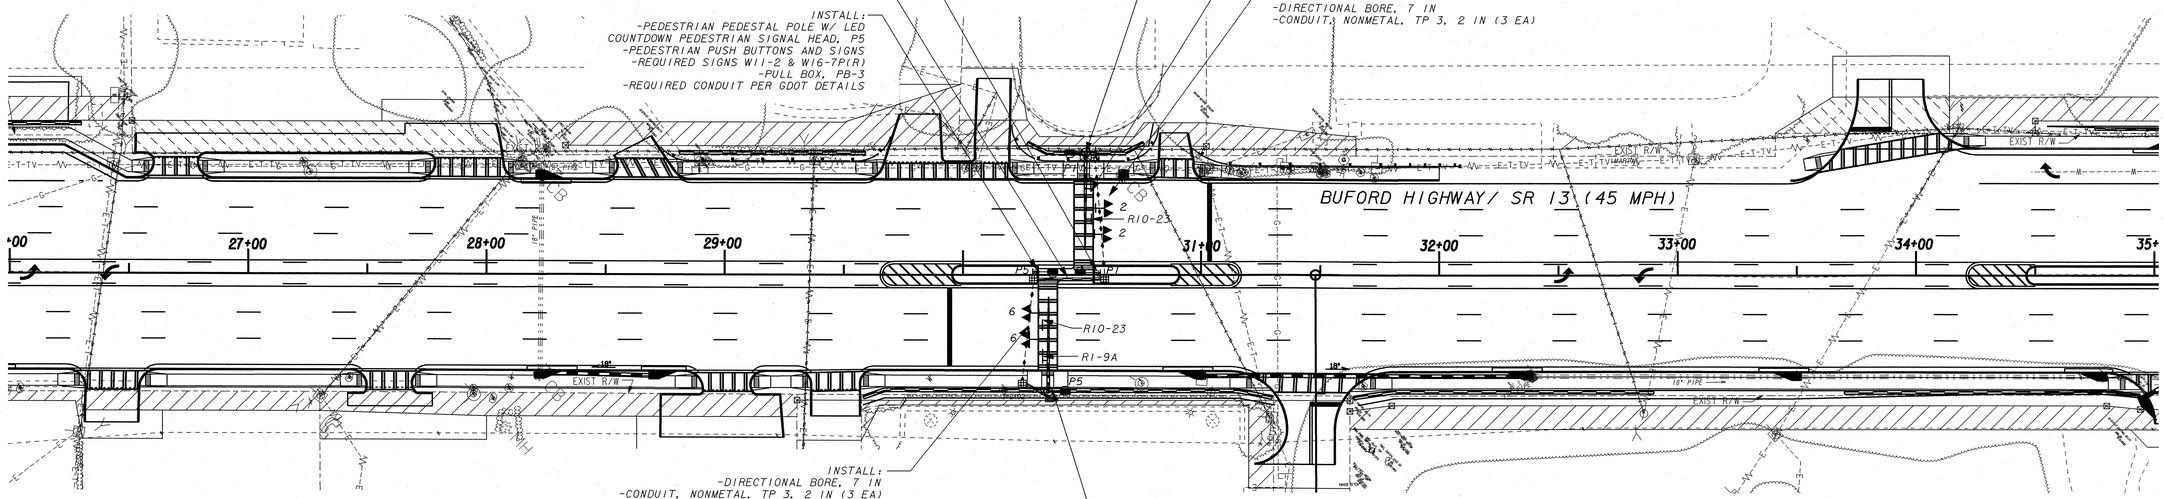

LED PEDESTRIAN SIGNAL HEADS

PEDESTRIAN HYBRID BEACON

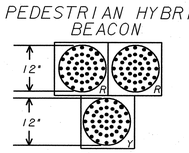

2, 6

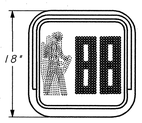

P1, P5

PEDESTRIAN SIGNS

R10-3E(L) 9" x 15"

R10-3E(R) 9" x 15"

*NOTE:
CONTROLLER SHALL BE INSTALLED WITH THE SEPAC 3.34b SOFTWARE INCLUDING THE PEDESTRIAN HYBRID SEQUENCE. PEDESTRIAN HYBRID SEQUENCE SOFTWARE SHALL BE MODIFIED TO FACILITATE INDEPENDENT OPERATION BY DIRECTION. PEDESTRIAN SIGNALS AND PUSH BUTTONS FOR CROSSING NORTHBOUND TRAFFIC LANES SHALL OPERATE INDEPENDENT OF THE PEDESTRIAN SIGNALS AND PUSH BUTTONS FOR CROSSING SOUTHBOUND TRAFFIC LANES.

PHASING DIAGRAM

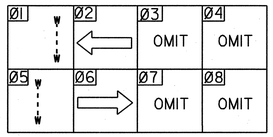

PEDESTRIAN HYBRID BEACON SEQUENCE

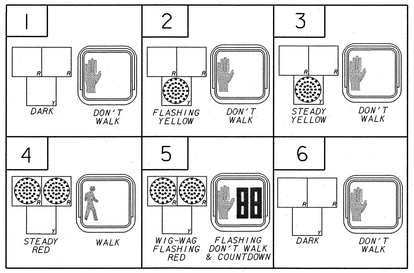

ATKINS

SCALE IN FEET
0 30 60 120

REVISION DATES		

STATE OF GEORGIA
DEPARTMENT OF TRANSPORTATION
OFFICE: PROGRAM DELIVERY

SIGNAL PLANS

112' SOUTH OF DUNNEX HILL LN
DEKALB COUNTY

DRAWING No. 27-05