OVERHEAD STREET NAME SIGNS

Buford Hwy

D-SPEC*1

N Cliff Valley Way ⇨

D-SPEC*8

⇦ N Cliff Valley Way

D-SPEC*9

TRAFFIC SIGNAL INSTALLATION NO. 8

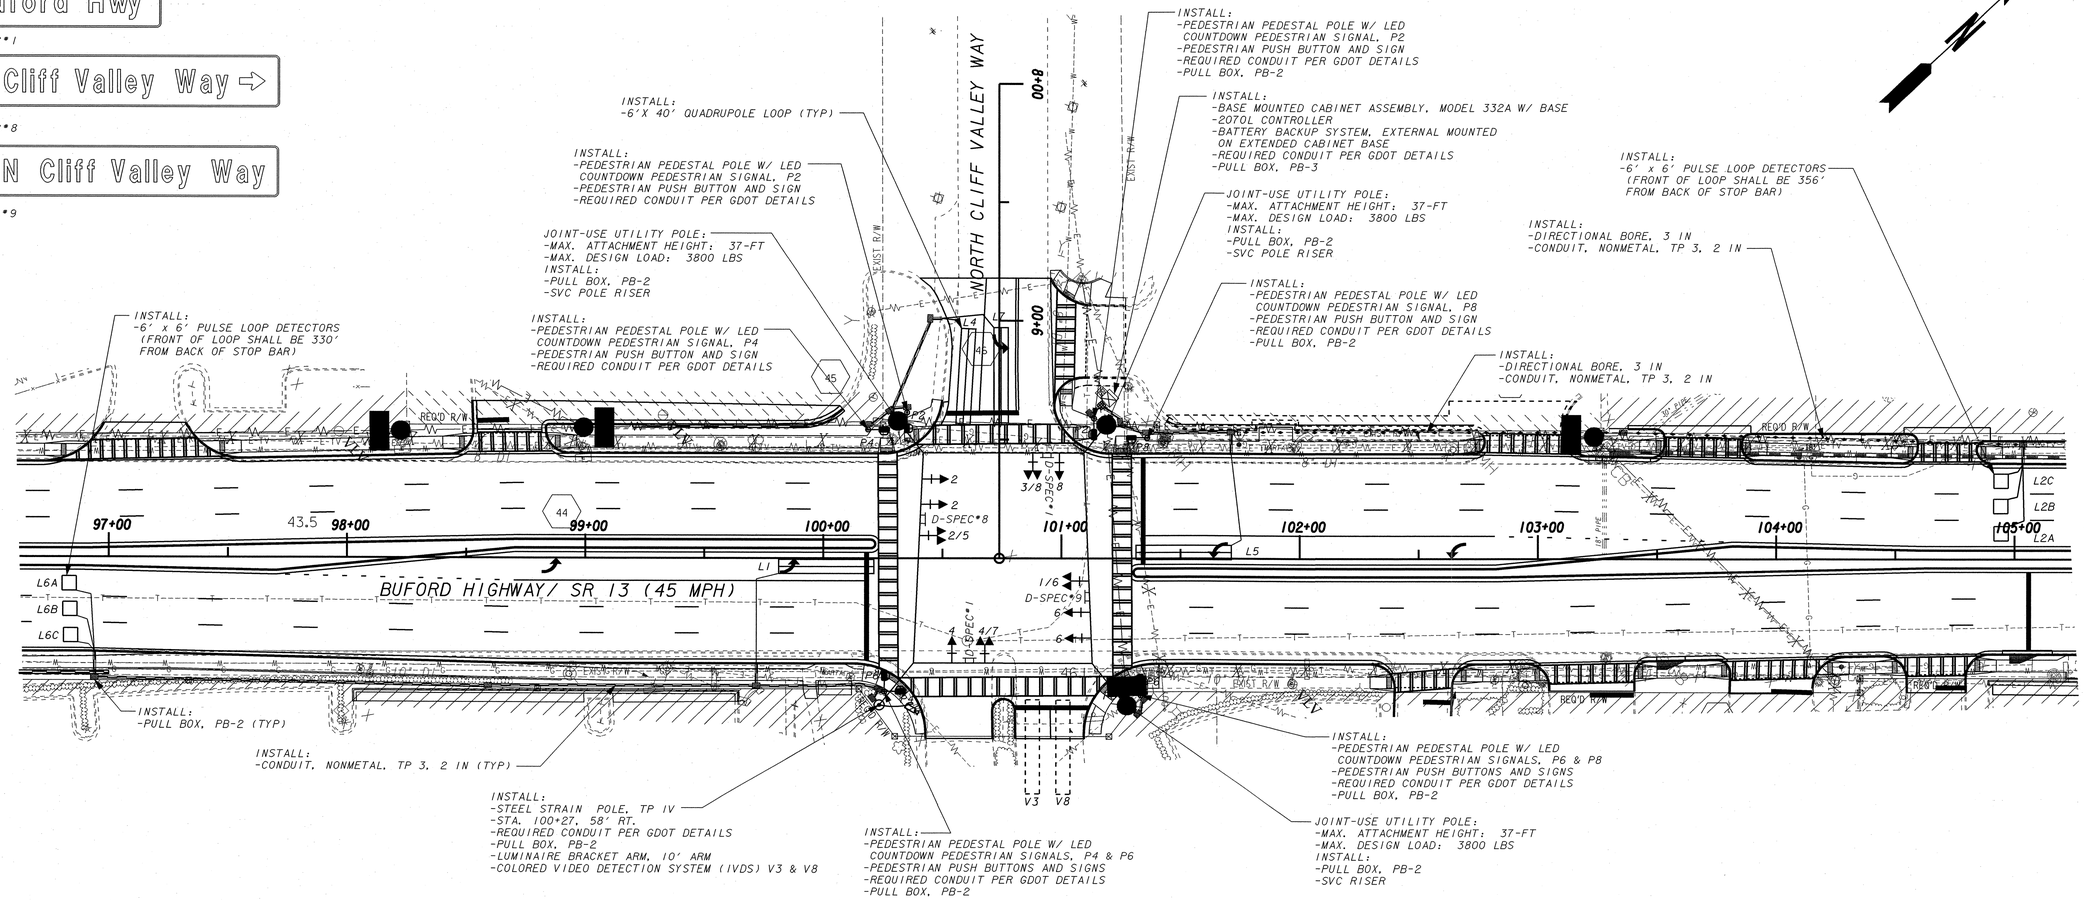

LED SIGNAL HEADS

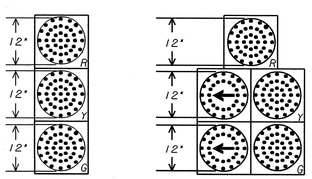

2, 4, 6, 8 — 1/6, 2/5, 3/8, 4/7

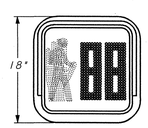

P2, P4, P6, P8

PEDESTRIAN SIGNS

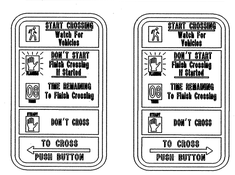

R10-3E(L) 9" x 15" — R10-3E(R) 9" x 15"

PHASING DIAGRAM

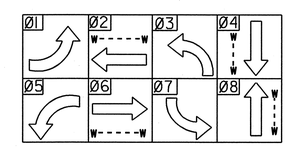

ATKINS

SCALE IN FEET
0 30 60 120

REVISION DATES		

STATE OF GEORGIA
DEPARTMENT OF TRANSPORTATION
OFFICE: PROGRAM DELIVERY

SIGNAL PLANS

BUFORD HWY @ N CLIFF VALLEY
DEKALB COUNTY

DRAWING No. 27-20