TRAFFIC SIGNAL INSTALLATION NO. 12

REQUIRED SIGNS

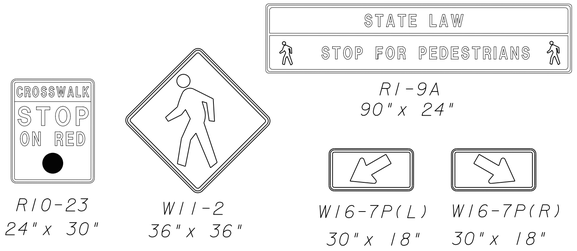

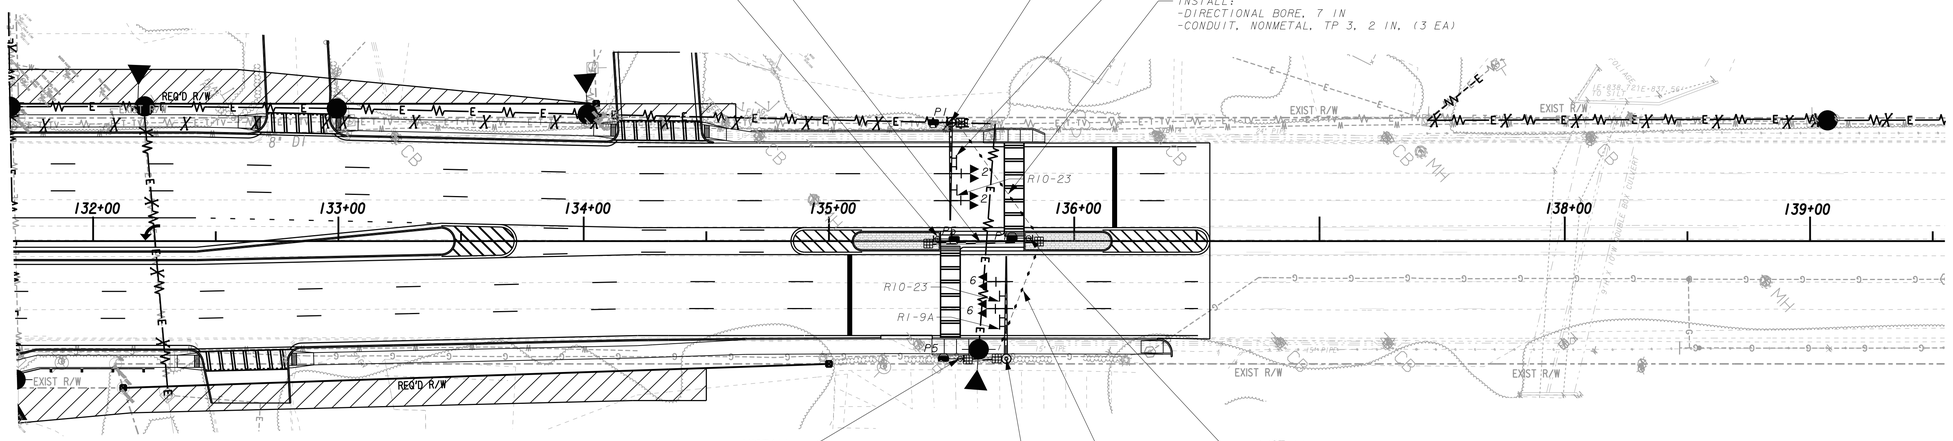

LED PEDESTRIAN SIGNAL HEADS

PEDESTRIAN HYBRID BEACON

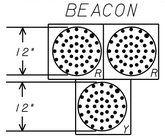

2, 6

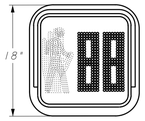

P1, P5

PEDESTRIAN SIGNS

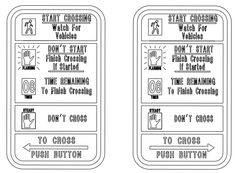

R10-3E(L) 9" x 15" R10-3E(R) 9" x 15"

PHASING DIAGRAM

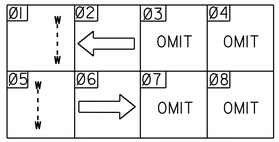

PEDESTRIAN HYBRID BEACON SEQUENCE

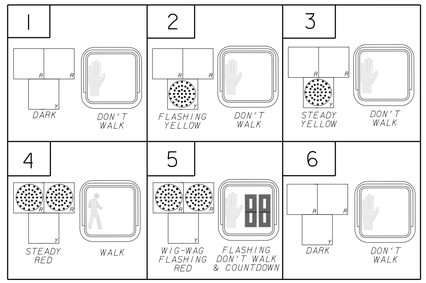

USE ON CONSTRUCTION

ATKINS

SCALE IN FEET
0 30 60 120

REVISION DATES		
7/25/13		

STATE OF GEORGIA
DEPARTMENT OF TRANSPORTATION
OFFICE: PROGRAM DELIVERY

SIGNAL PLANS

502' NORTH OF HIGHLAND
NORTH APARTMENT/CONDOS INT
DEKALB COUNTY

DRAWING No. 27-29