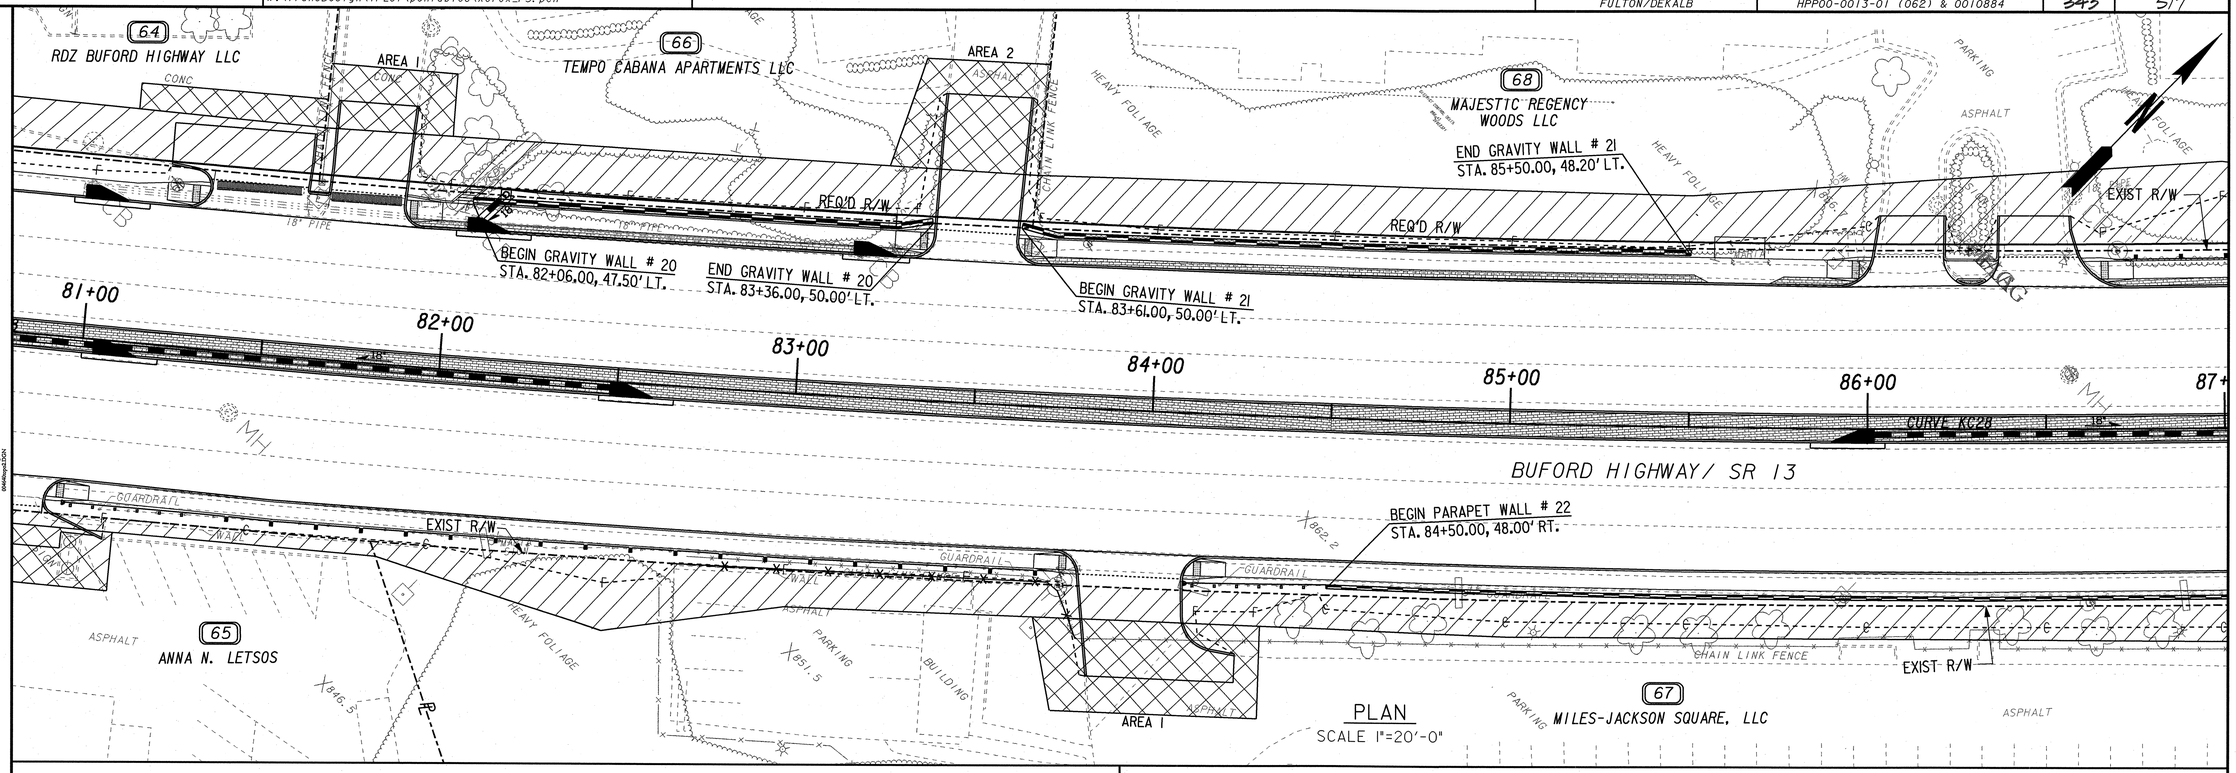

PLAN
SCALE 1"=20'-0"

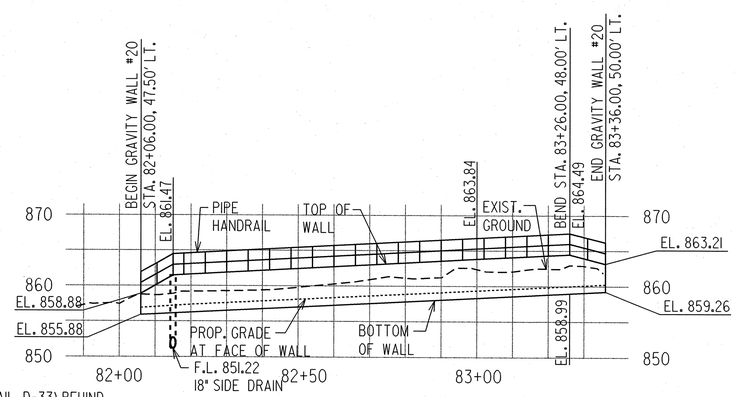

NOTE: "V" DITCH (GA STD. DETAIL D-33) BEHIND WALL FROM STA. 82+15.00 - 83+25.00

NOTE: FRONT FACE OF WALL SHALL HAVE AN SC ASHLAR FORMLINER FINISH, SPEC FORMLINERS PATTERN NO. 1515 OR APPROVED EQUAL.

WALL ENVELOPE #20

SCALE 1"=20'-0" HORIZONTAL
SCALE 1"=10'-0" VERTICAL
SEE GDOT STD. 9031-L FOR DETAILS
SEE GDOT STD. 9031-R FOR HANDRAIL DETAILS

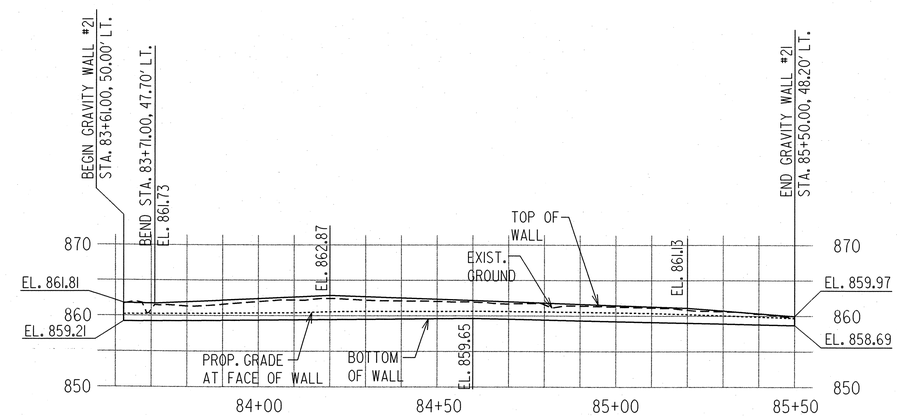

NOTE: FRONT FACE OF WALL SHALL HAVE AN SC ASHLAR FORMLINER FINISH, SPEC FORMLINERS PATTERN NO. 1515 OR APPROVED EQUAL.

WALL ENVELOPE #21

SCALE 1"=20'-0" HORIZONTAL
SCALE 1"=10'-0" VERTICAL
SEE GDOT STD. 9031-L FOR DETAILS

PROPERTY AND EXISTING R/W LINE
REQUIRED R/W LINE
CONSTRUCTION LIMITS
EASEMENT FOR CONSTR & MAINTENANCE OF SLOPES
EASEMENT FOR CONSTR OF SLOPES
EASEMENT FOR CONSTR OF DRIVES

BEGIN LIMIT OF ACCESS.....BLA
END LIMIT OF ACCESS.....ELA
LIMIT OF ACCESS
REQ'D R/W & LIMIT OF ACCESS

ATKINS

SCALE IN FEET
0 20 40 80

REVISION DATES

STATE OF GEORGIA
DEPARTMENT OF TRANSPORTATION
OFFICE: PROGRAM DELIVERY

RETAINING WALL ENVELOPES

BUFORD HIGHWAY STREETSCAPES
WALLS 20 & 21

DRAWING No. 31-10

3/1/2007 GPLN