STATE	PROJECT NUMBER	SHEET NO.	TOTAL SHEETS
GA.	HPP00-0013-01(062) & 0010884	359	517

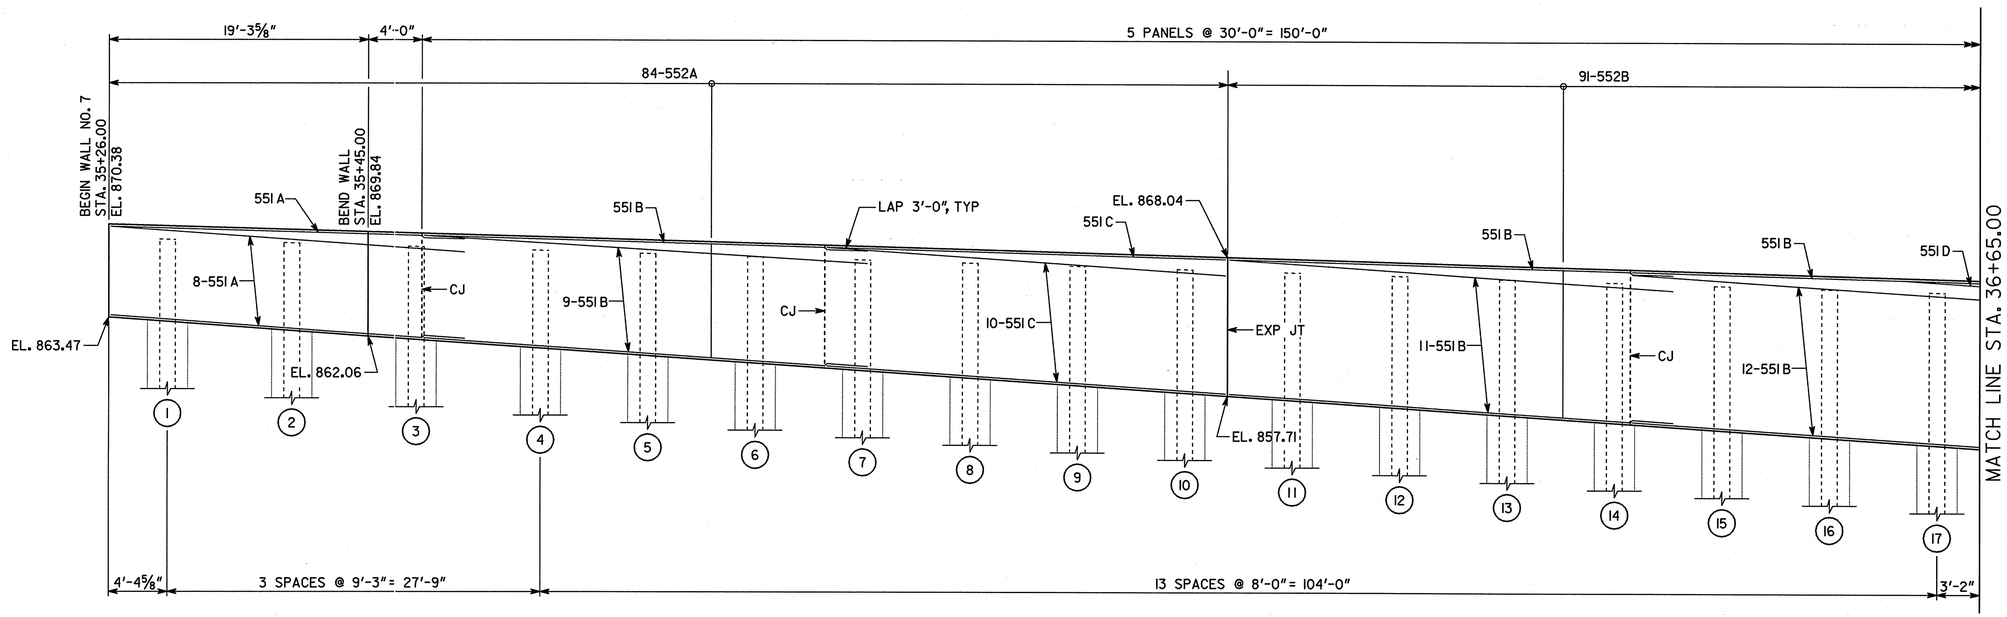

ELEVATION
SCALE: 3/16"= 1'-0"
(LOOKING AT BACK FACE OF WALL)

NOTE: ALL REINFORCEMENT IS DESIGNATED "EACH FACE"

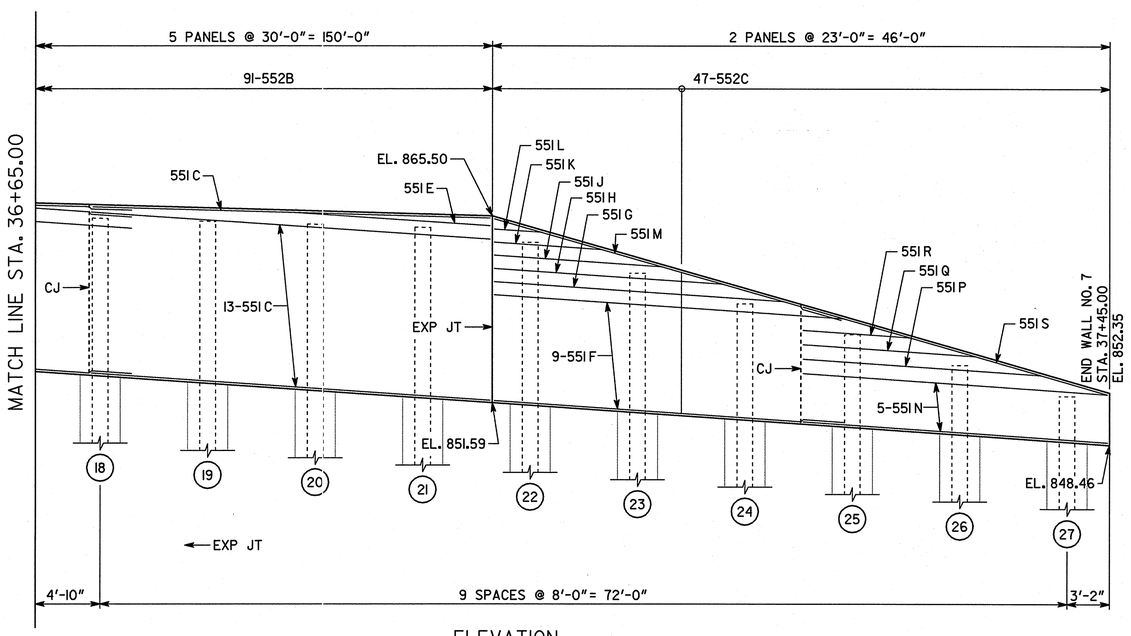

ELEVATION
SCALE: 3/16"= 1'-0"
(LOOKING AT BACK FACE OF WALL)

NOTE: ALL REINFORCEMENT IS DESIGNATED "EACH FACE"

NOTES:

1. ELEVATIONS SHOWN AT TOP OF WALL OR TOP OF LEVELING PAD.
2. SEE ROADWAY PLANS FOR ROADWAY, SIDEWALK, AND CURB DETAILS AND DRIVEWAY PROFILES.
3. CJ = CONSTRUCTION JOINT.
4. (1) = PILE NUMBER

PROJECT PI NO. 731770 & 0010884

WALL NO. 7

ATKINS

GEORGIA
DEPARTMENT OF TRANSPORTATION
PRECONSTRUCTION DIVISION-OFFICE OF BRIDGE DESIGN

WALL DETAILS
WALL NO. 7 - BUFORD HIGHWAY STREETSCAPES
STA 35+26.00 TO STA 37+45.00
FULTON/DEKALB COUNTY HPP00-0013-01(062) & 0010884

SCALE: AS SHOWN JUNE 2012

DESIGNED DRB | CHECKED DPD | REVIEWED WMD
DRAWN DRB | DESIGN GROUP SWW | APPROVED BFR III

DRAWING NO. 32-007
WALL SHEET 2 OF 3

REVISIONS: BY | DATE | DESCRIPTION

GEORGIA REGISTERED PE032861 PROFESSIONAL ENGINEER DANIEL R. BURGUNDY
6/6/12

6/8/2012
I:\s062376 (gdot task orders)\task order #22 buford hwy\final\det_wall7-1.dgn