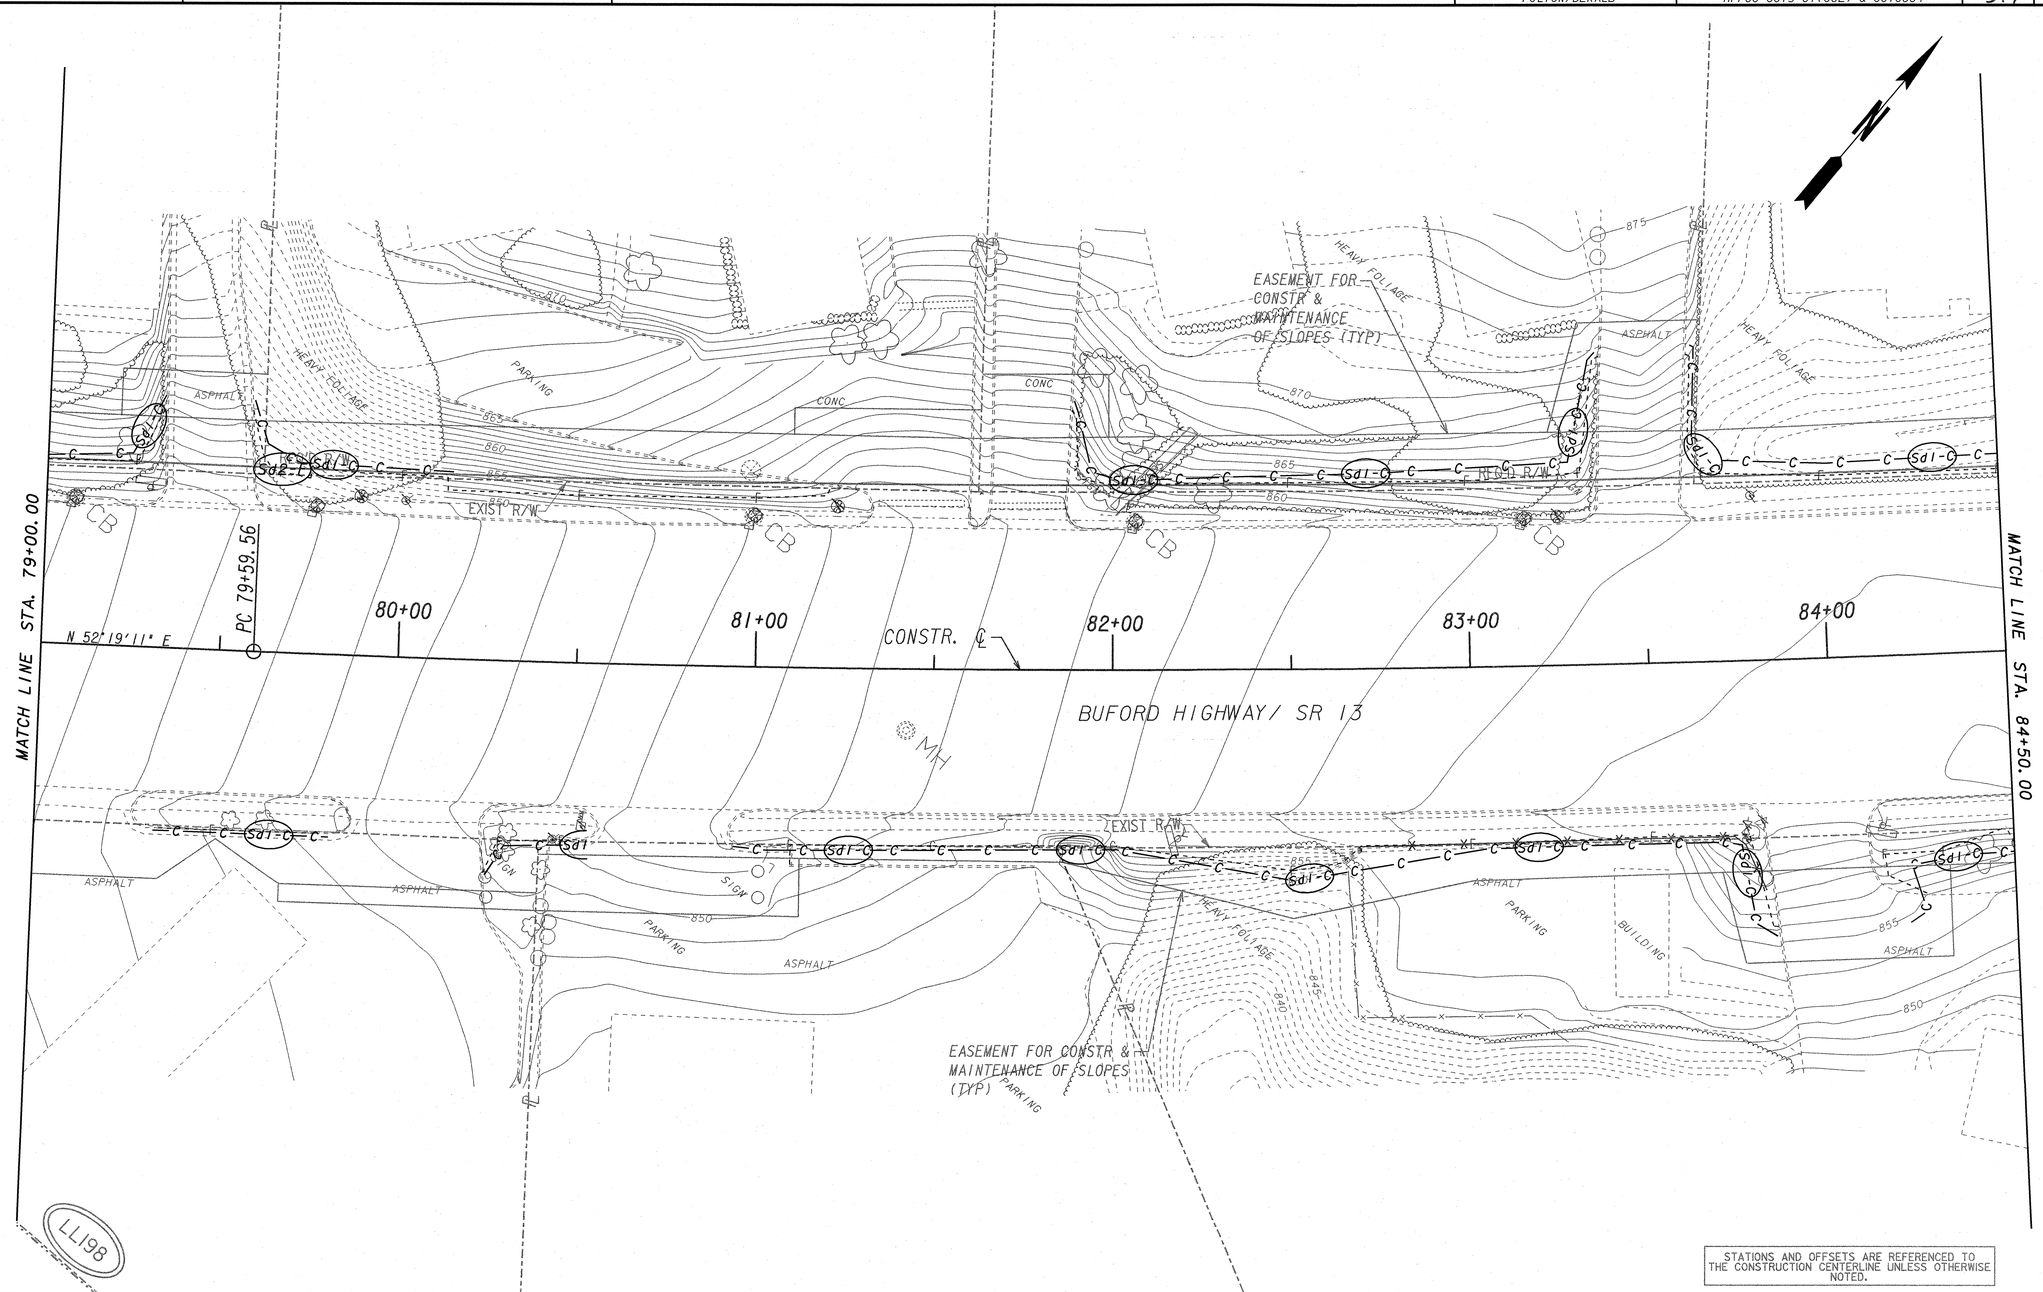

STATIONS AND OFFSETS ARE REFERENCED TO THE CONSTRUCTION CENTERLINE UNLESS OTHERWISE NOTED.

GSWCC LEVEL II Certification #0000061032

GEORGIA REGISTERED No. 28753 PROFESSIONAL ENGINEER NICHOLAS G. REUTLINGER

ATKINS

SCALE IN FEET 0 20 40 80

REVISION DATES

STATE OF GEORGIA
DEPARTMENT OF TRANSPORTATION
OFFICE: PROGRAM DELIVERY

BMP LOCATION DETAILS
PHASE 1A

BUFORD HIGHWAY STREETSCAPES
STA. 79+00.00 TO 84+50.00

DRAWING No. 54-15