06-JUN-2012 10:34	10:34:34 AM	W:\TransDesign\IPLOT\colortables\XeroxGREY.tbl	H:\dekalb\004640\DGN\004640ER21_1A.dgn[45-49, 53, 60, 61, 63, 64]	COUNTY	PROJECT NUMBER	SHEET NO.	TOTAL SHEETS
USER:15111		W:\TransDesign\IPLOT\pentables\Xerox_FS.pen		FULTON/DEKALB	HPP00-0013-01(062) & 0010884	403	517

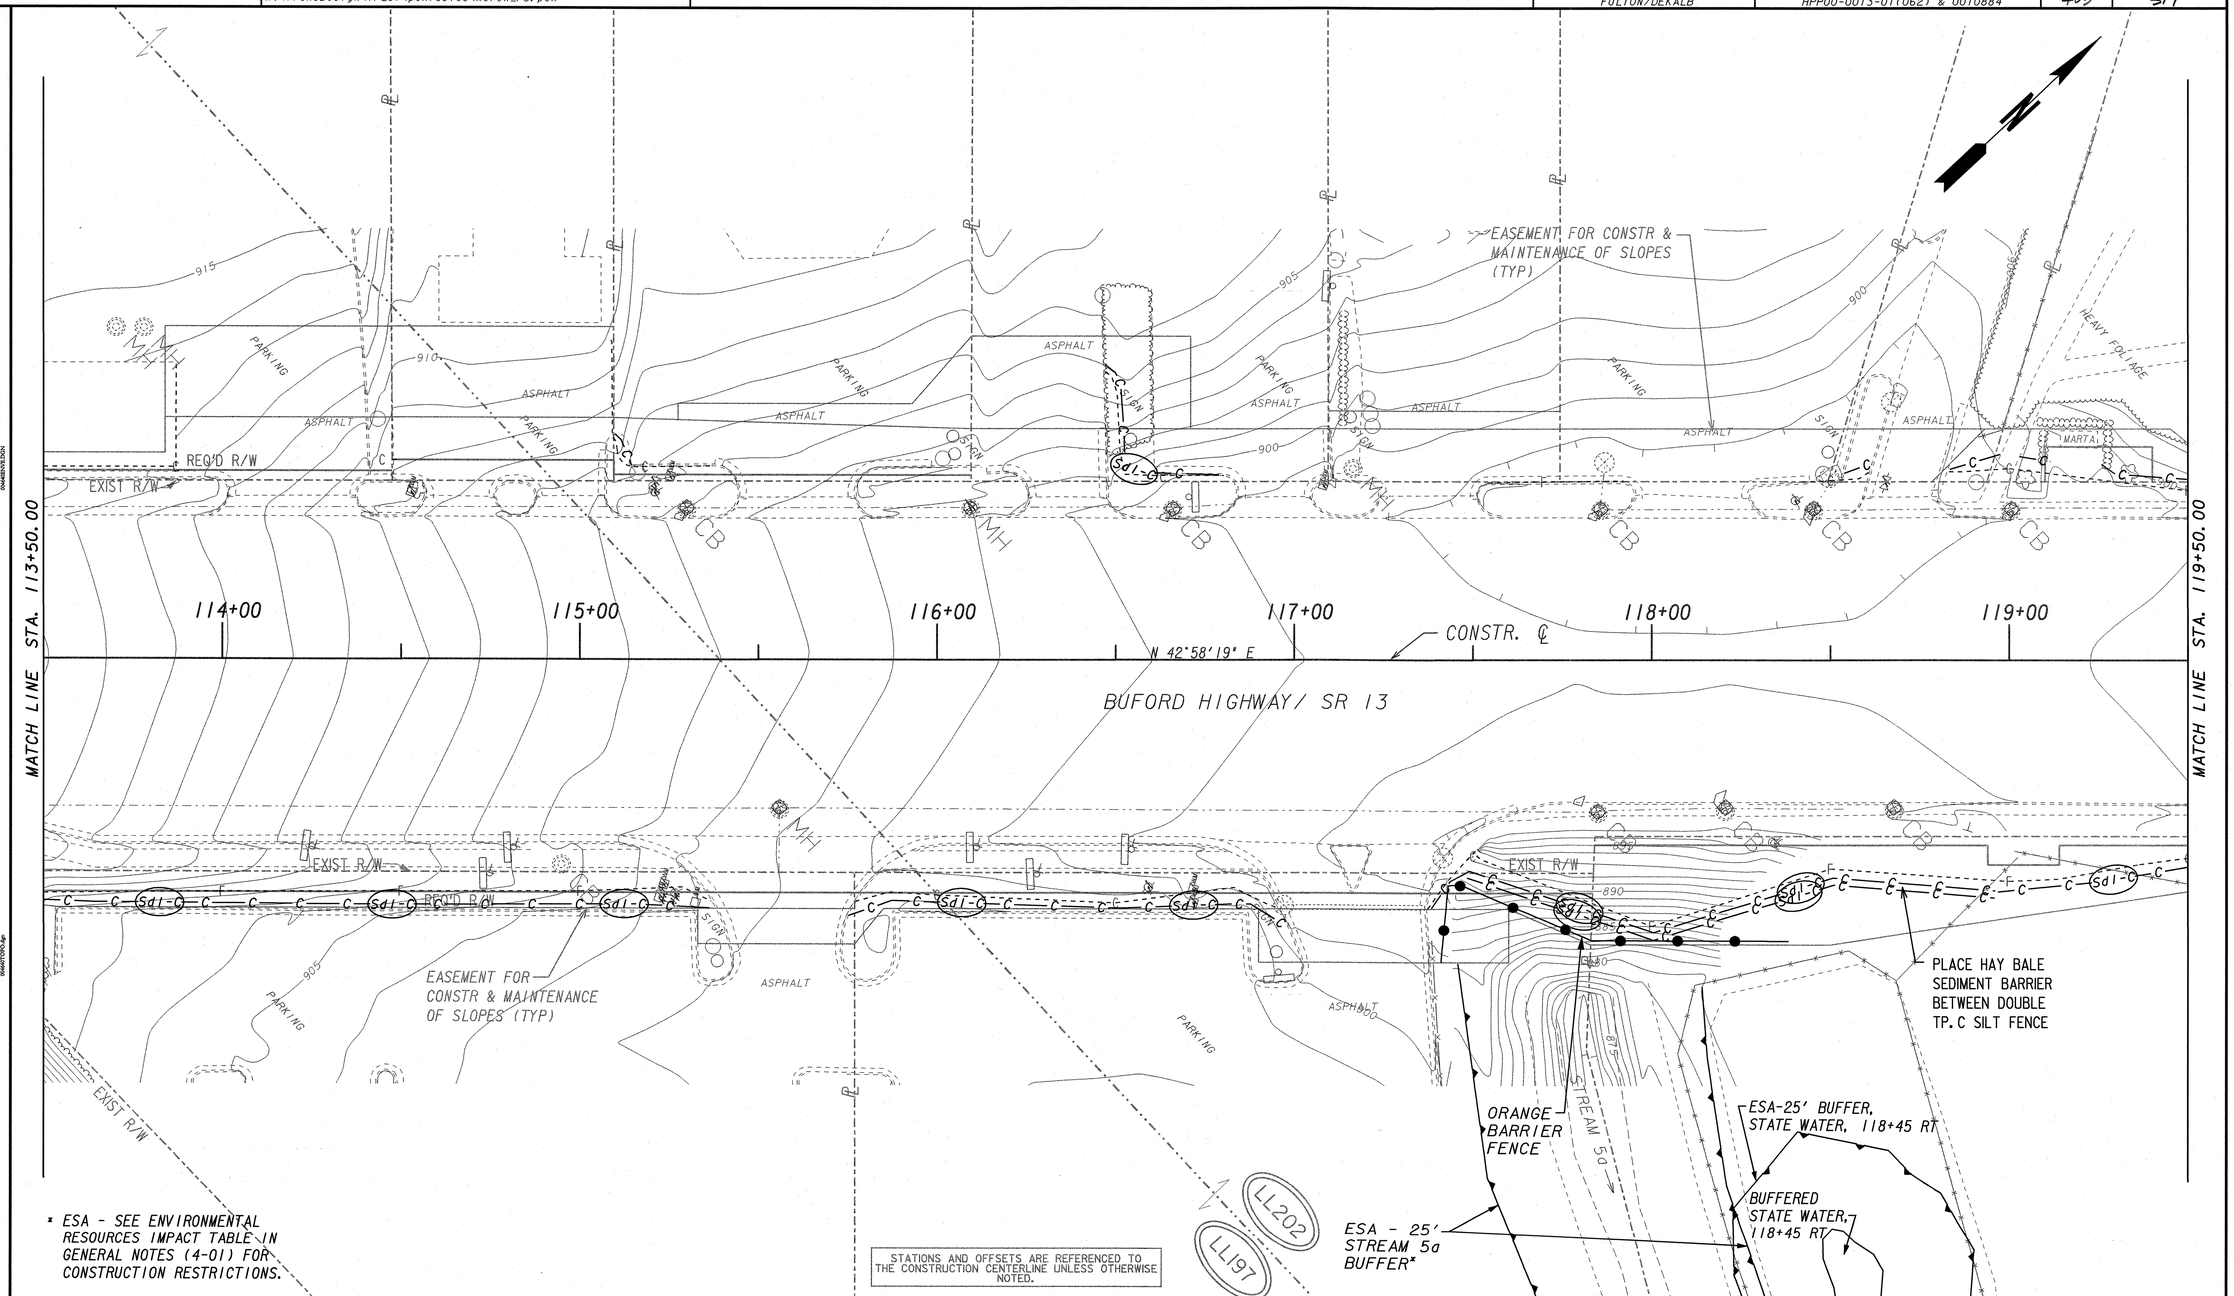

* ESA - SEE ENVIRONMENTAL RESOURCES IMPACT TABLE IN GENERAL NOTES (4-01) FOR CONSTRUCTION RESTRICTIONS.

STATIONS AND OFFSETS ARE REFERENCED TO THE CONSTRUCTION CENTERLINE UNLESS OTHERWISE NOTED.

GEORGIA REGISTERED No. 28753 PROFESSIONAL ENGINEER MICHELE G. REUTLINGER

GSWCC LEVEL II Certification #0000061032

ATKINS

SCALE IN FEET 0 20 40 80

REVISION DATES

STATE OF GEORGIA
DEPARTMENT OF TRANSPORTATION
OFFICE: PROGRAM DELIVERY

BMP LOCATION DETAILS
PHASE 1A

BUFORD HIGHWAY STREETSCAPES
STA. 113+50.00 TO 119+50.00

DRAWING No. 54-21