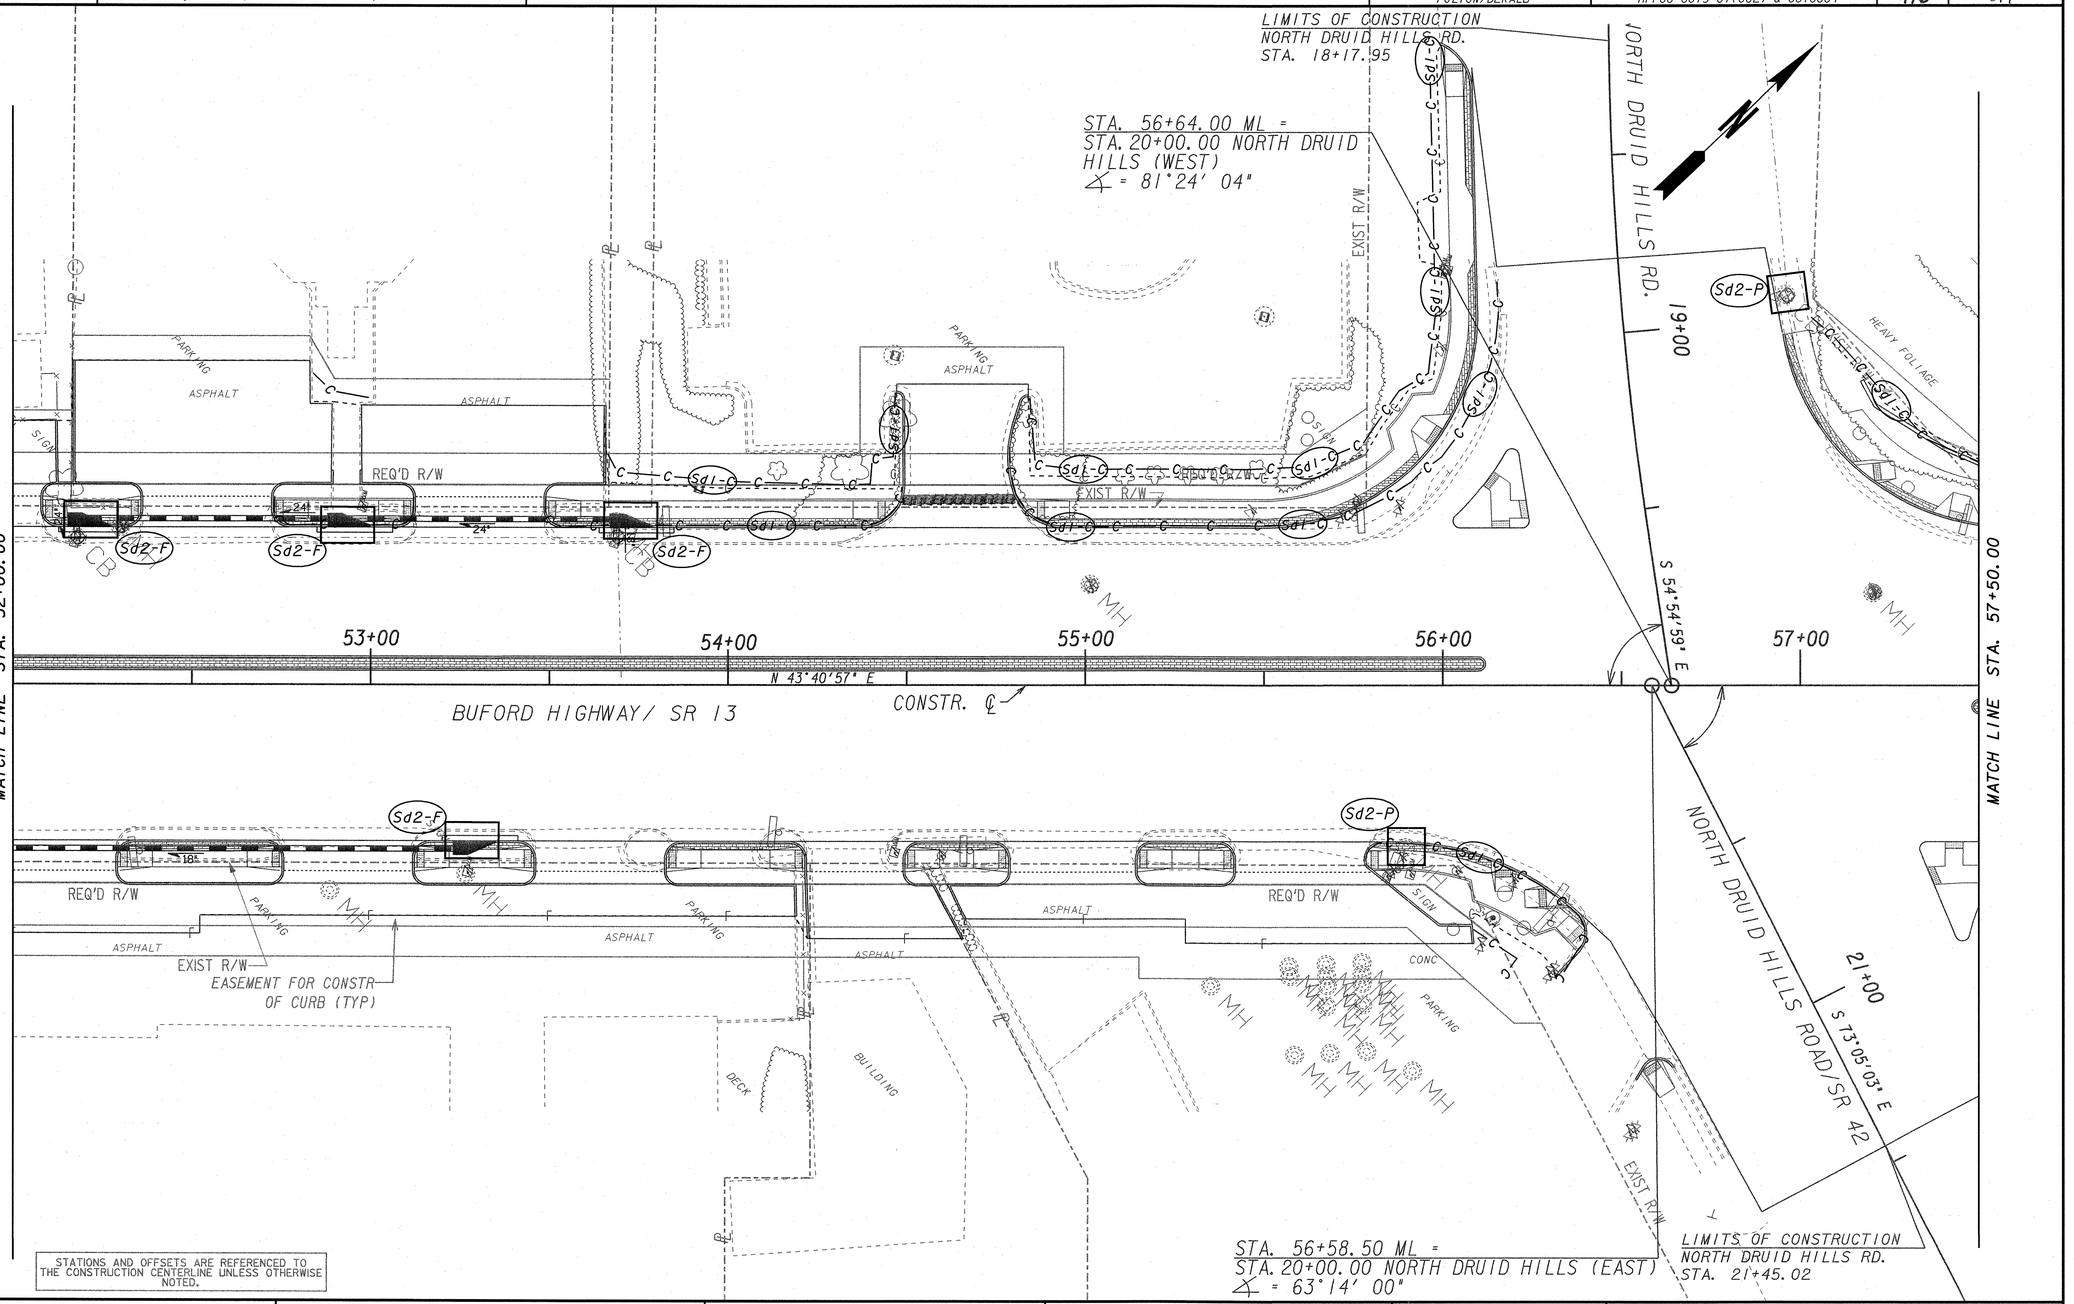

STATIONS AND OFFSETS ARE REFERENCED TO THE CONSTRUCTION CENTERLINE UNLESS OTHERWISE NOTED.

GEORGIA REGISTERED No. 28759 PROFESSIONAL ENGINEER NICOLE G. RELITI NGER

GSWCC LEVEL II Certification #0000061032

ATKINS

SCALE IN FEET
0 20 40 80

REVISION DATES		

STATE OF GEORGIA
DEPARTMENT OF TRANSPORTATION
OFFICE: PROGRAM DELIVERY

BMP LOCATION DETAILS
PHASE I

BUFORD HIGHWAY STREETSCAPES
STA. 52+00.00 TO 57+50.00

DRAWING No. 54-34