DATE$$$	TIME$$$	PRF	DGN	STATE	PROJECT NUMBER	SHEET NO.	TOTAL SHEETS
$USER$		$$PENTABLE$$		GA	PI 0010925		

RELEASED FOR CONSTRUCTION 12/18/2015

VOID

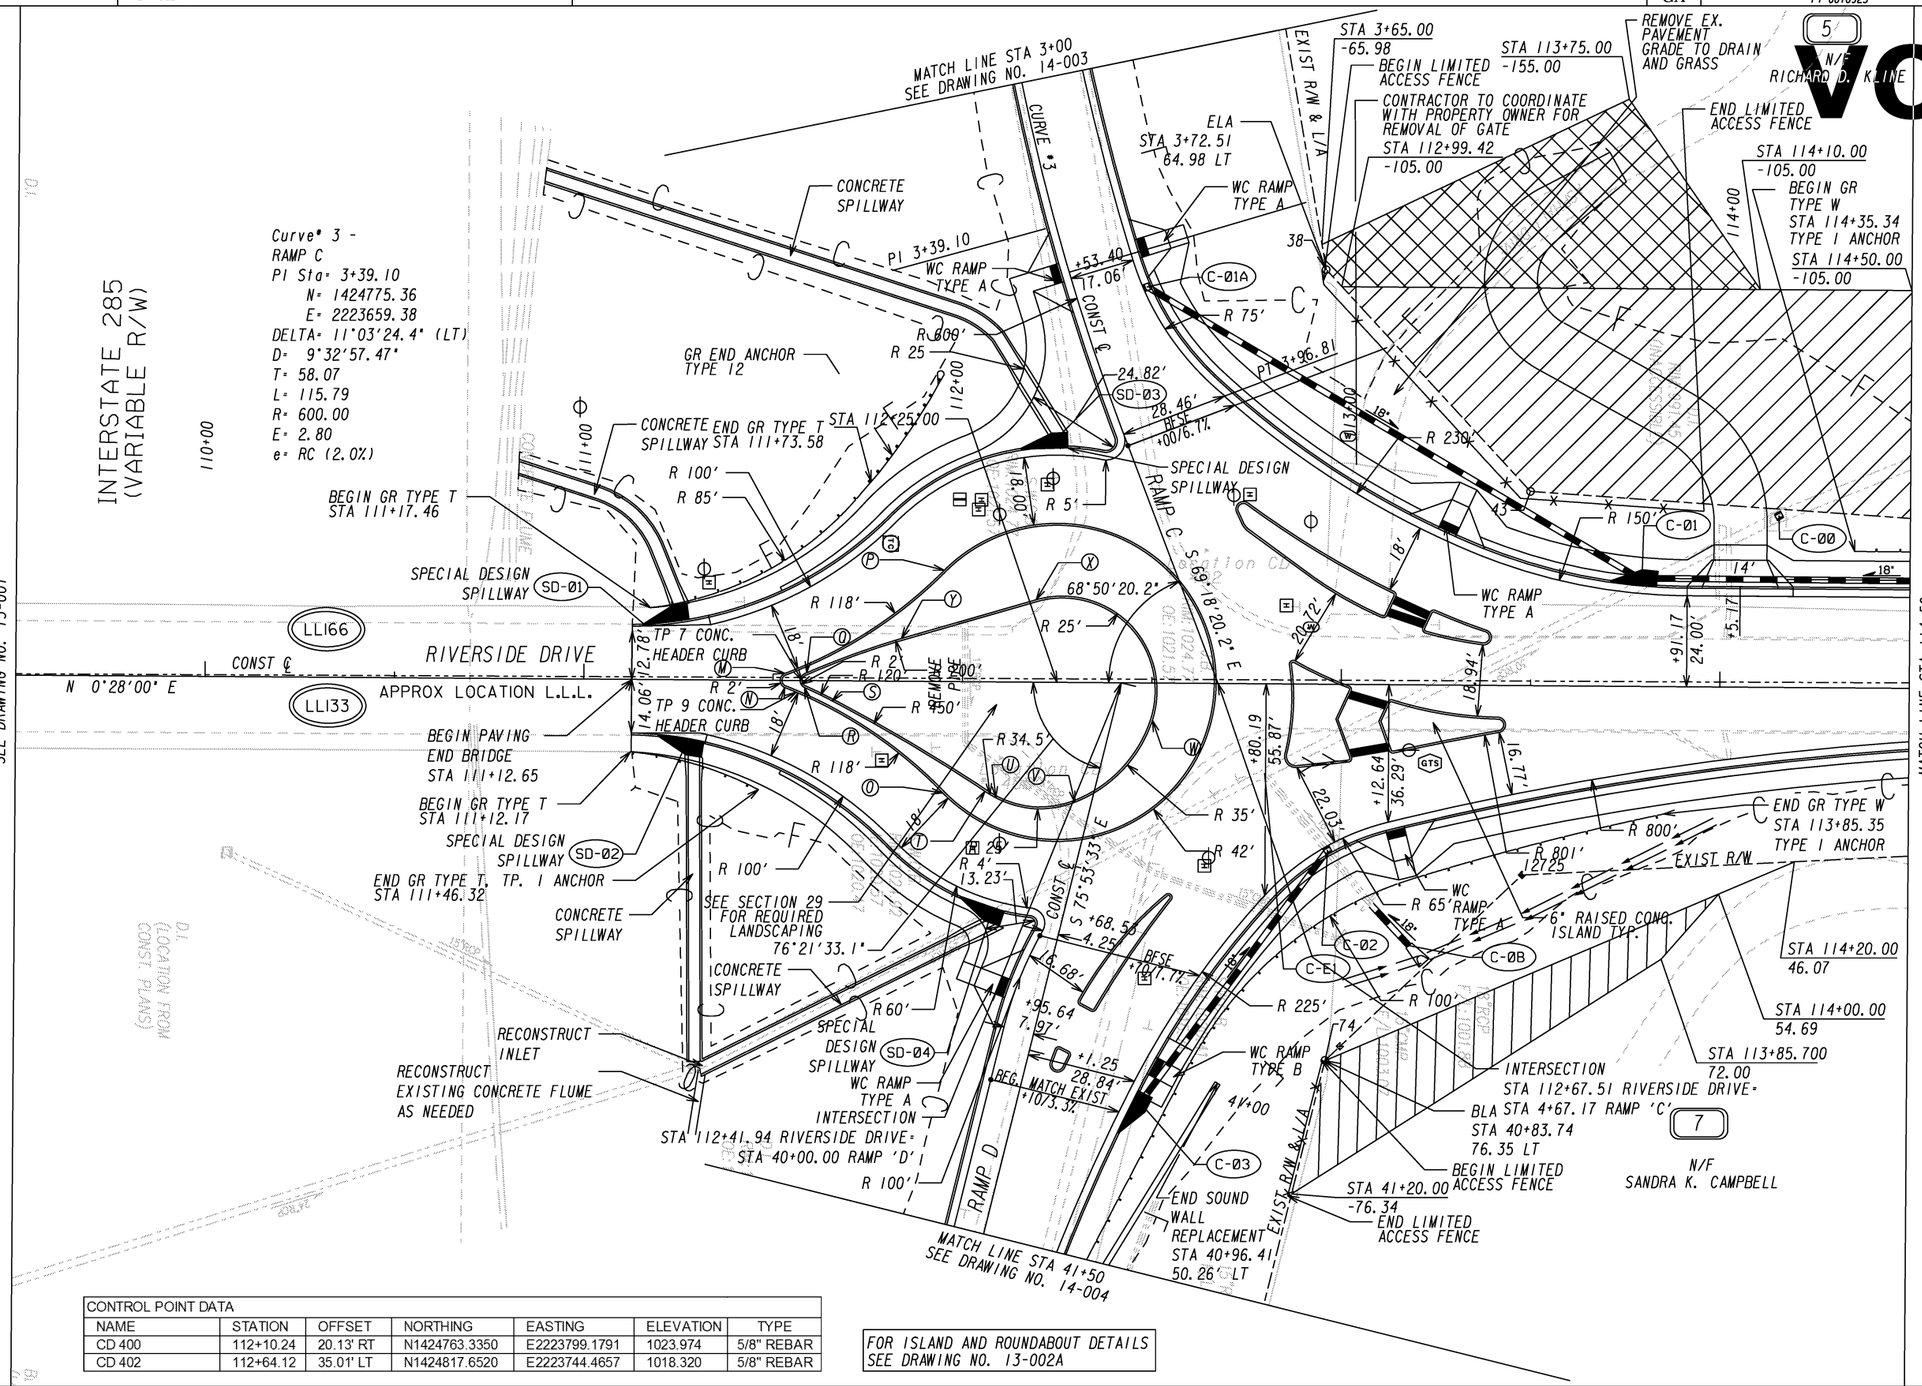

CONTROL POINT DATA						
NAME	STATION	OFFSET	NORTHING	EASTING	ELEVATION	TYPE
CD 400	112+10.24	20.13' RT	N1424763.3350	E2223799.1791	1023.974	5/8" REBAR
CD 402	112+64.12	35.01' LT	N1424817.6520	E2223744.4657	1018.320	5/8" REBAR

FOR ISLAND AND ROUNDABOUT DETAILS SEE DRAWING NO. 13-002A

PROPERTY AND EXISTING R/W LINE
REQUIRED R/W LINE
CONSTRUCTION LIMITS
EASEMENT FOR CONSTR & MAINTENANCE OF SLOPES
EASEMENT FOR CONSTR OF SLOPES
EASEMENT FOR CONSTR OF DRIVES

BEGIN LIMIT OF ACCESS.....BLA
END LIMIT OF ACCESS.....ELA
LIMIT OF ACCESS
REQ'D R/W & LIMIT OF ACCESS

SCALE IN FEET
0 20 40 80

INFRASTRUCTURE CONSULTING & ENGINEERING

REVISION DATES

STATE OF GEORGIA
DEPARTMENT OF TRANSPORTATION
OFFICE: INNOVATIVE DELIVERY
MAINLINE PLAN

DRAWING No. 13-002

3/1/2007 GPLN