RELEASED FOR CONSTRUCTION 12/18/2015

POINT	ALIGN	STA	OFFSET	SIDE	ELEV.
M	RIVERSIDE DRIVE	111+53.09	1.87'	LT	1028.85
N	RIVERSIDE DRIVE	111+53.09	1.87'	RT	1028.92
O	RIVERSIDE DRIVE	111+95.00	29.40'	RT	1024.99
P	RIVERSIDE DRIVE	111+95.00	29.40'	LT	1024.77
Q	RIVERSIDE DRIVE	111+58.31	1.84'	LT	1029.11
R	RIVERSIDE DRIVE	111+58.31	1.84'	RT	1029.57
S	RIVERSIDE DRIVE	111+65.66	5.31'	RT	1028.95
T	RIVERSIDE DRIVE	112+06.10	28.87'	RT	1024.81
U	RIVERSIDE DRIVE	112+09.03	30.58'	RT	1024.45
V	RIVERSIDE DRIVE	112+29.87	31.64'	RT	1022.14
W	RIVERSIDE DRIVE	112+50.20	9.86'	RT	1019.86
X	RIVERSIDE DRIVE	112+19.32	21.77'	LT	1023.66
Y	RIVERSIDE DRIVE	111+83.81	11.28'	LT	1027.09
54	RAMP D	40+51.35	24.97'	LT	1019.74
55	RAMP D	40+83.96	9.33'	LT	1020.97
56	RAMP D	40+85.19	10.05'	LT	1020.95
59	RIVERSIDE DRIVE	112+85.27	18.34'	RT	1017.79
60	RIVERSIDE DRIVE	112+88.50	22.04'	RT	1017.52
73	RIVERSIDE DRIVE	112+87.76	6.11'	LT	1017.88
74	RIVERSIDE DRIVE	112+86.29	5.08'	LT	1017.99
75	RIVERSIDE DRIVE	112+72.07	42.26'	LT	1018.53
76	RIVERSIDE DRIVE	112+73.46	42.24'	LT	1018.49
77	RIVERSIDE DRIVE	112+75.06	40.30'	LT	1018.41
78	RIVERSIDE DRIVE	112+91.17	28.66'	LT	1017.22
79	RIVERSIDE DRIVE	113+10.61	17.73'	LT	1016.09

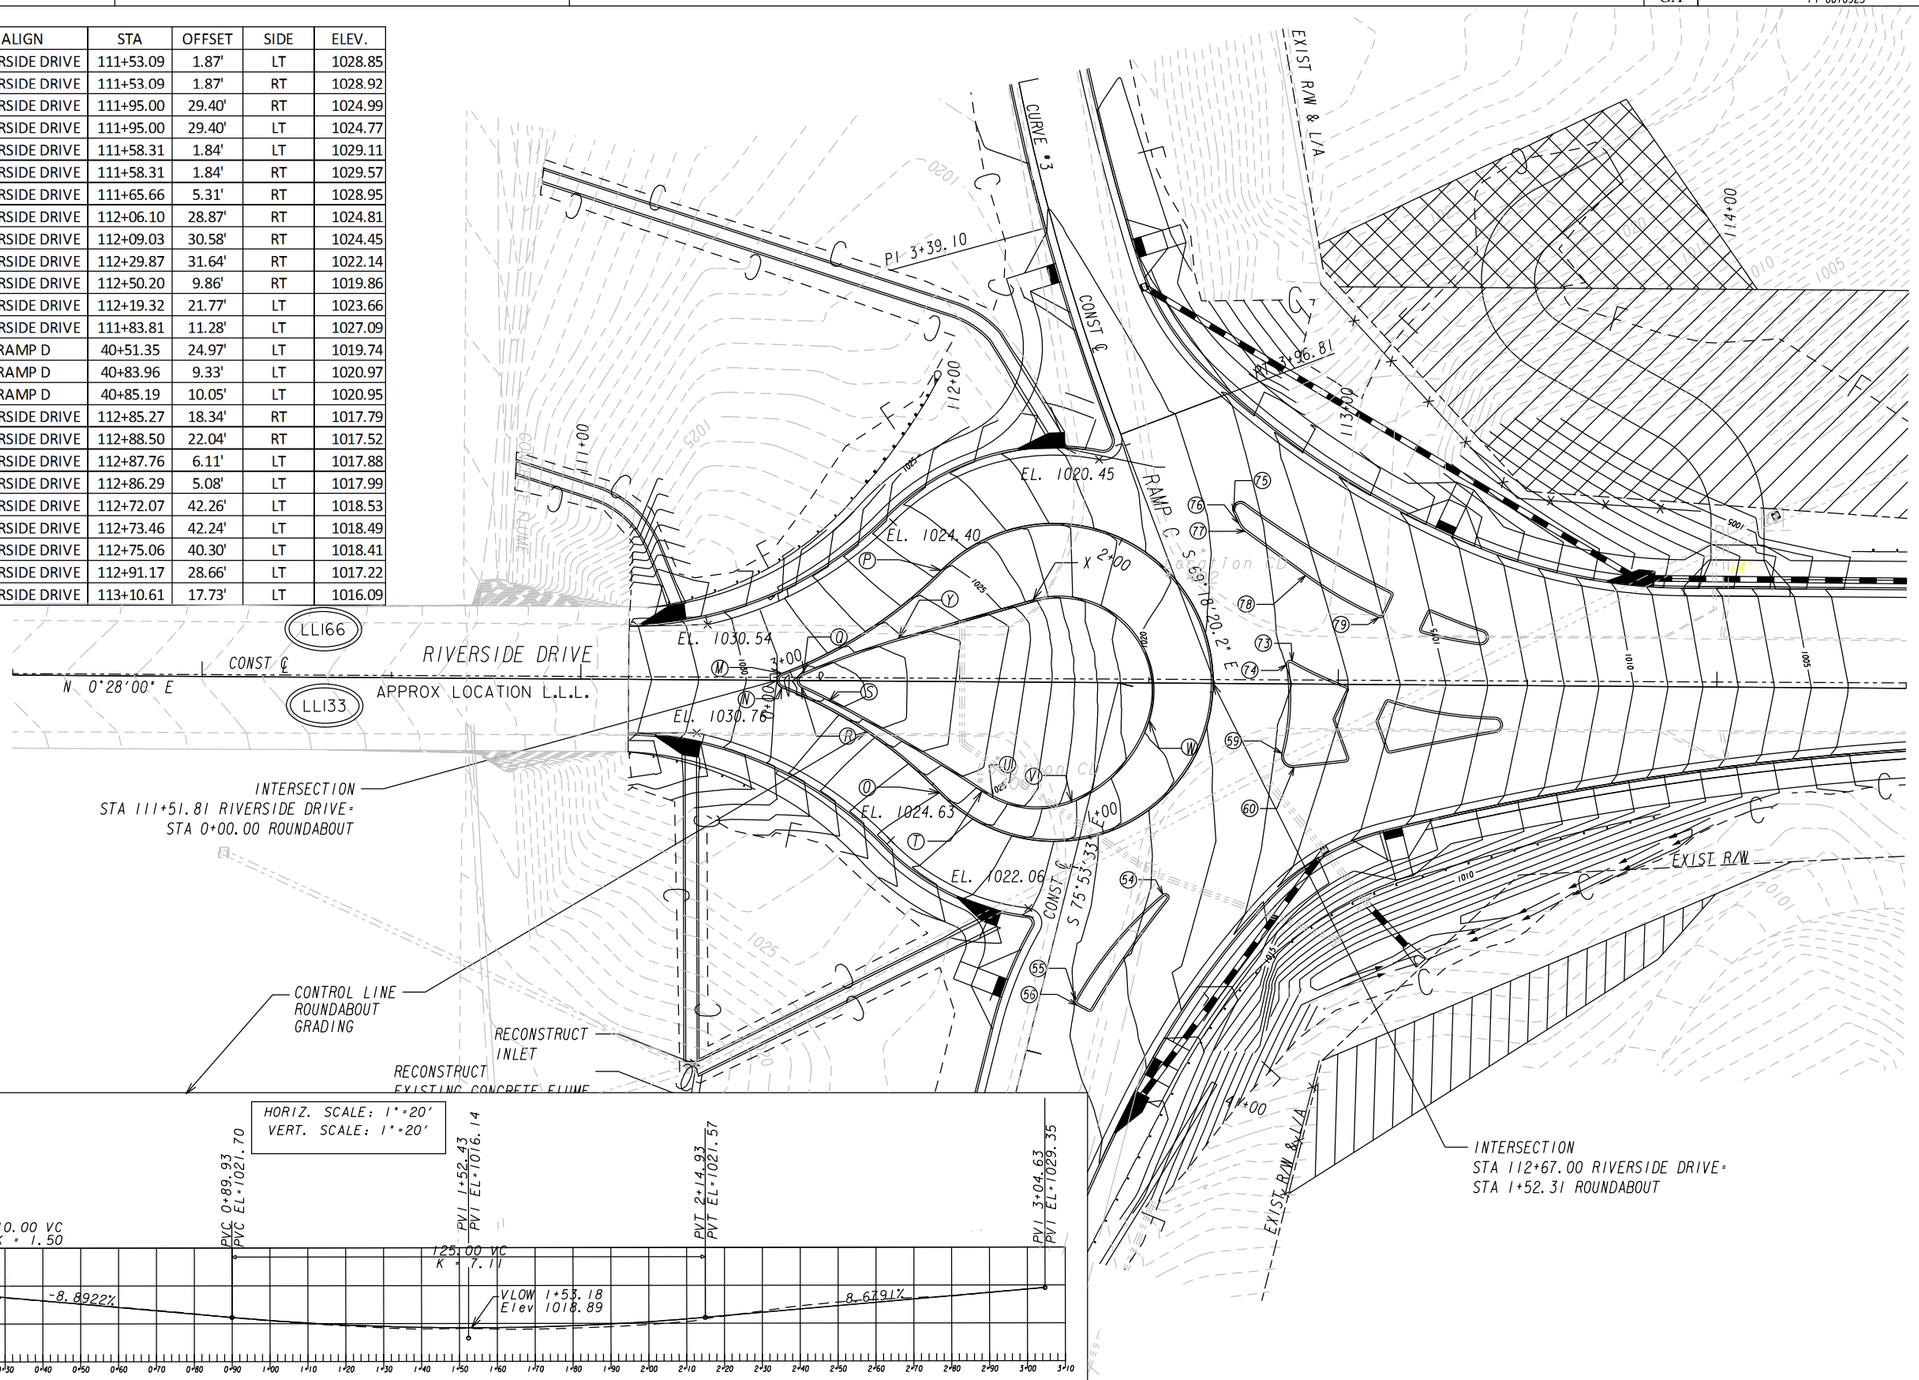

PROPERTY AND EXISTING R/W LINE
REQUIRED R/W LINE
CONSTRUCTION LIMITS
EASEMENT FOR CONSTR & MAINTENANCE OF SLOPES
EASEMENT FOR CONSTR OF SLOPES
EASEMENT FOR CONSTR OF DRIVES

BEGIN LIMIT OF ACCESS.....BLA
END LIMIT OF ACCESS.....ELA
LIMIT OF ACCESS
REQ'D R/W & LIMIT OF ACCESS

SCALE IN FEET
0 20 40 80

INFRASTRUCTURE CONSULTING & ENGINEERING

REVISION DATES

STATE OF GEORGIA
DEPARTMENT OF TRANSPORTATION
OFFICE: INNOVATIVE DELIVERY
SPECIAL GRADING
RIVERSIDE DRIVE

DRAWING No. 18-002