VOID

RELEASED FOR CONSTRUCTION - 12/18/2015

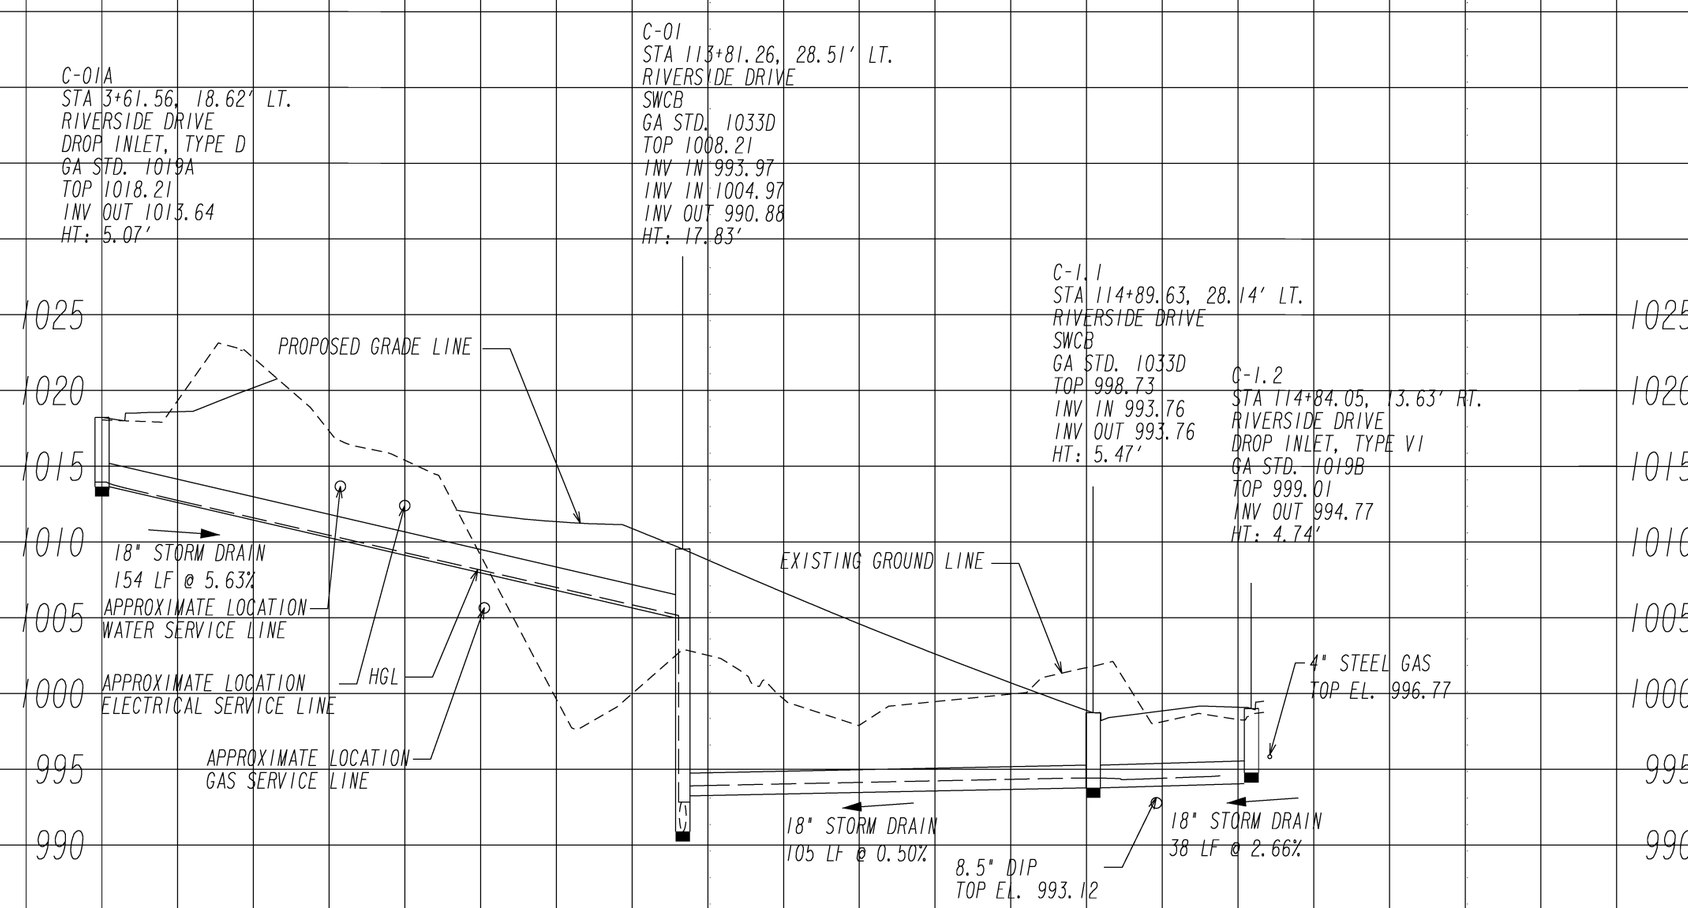

HORIZONTAL SCALE: 1" - 20'
VERTICAL SCALE: 1" - 5'

INFRASTRUCTURE CONSULTING & ENGINEERING

REVISION DATES		

STATE OF GEORGIA
DEPARTMENT OF TRANSPORTATION
OFFICE: INNOVATIVE DELIVERY

DRAINAGE PROFILES

RIVERSIDE DRIVE

DRAWING No. 22-003