RELEASED FOR CONSTRUCTION - 12/18/2015

VOID

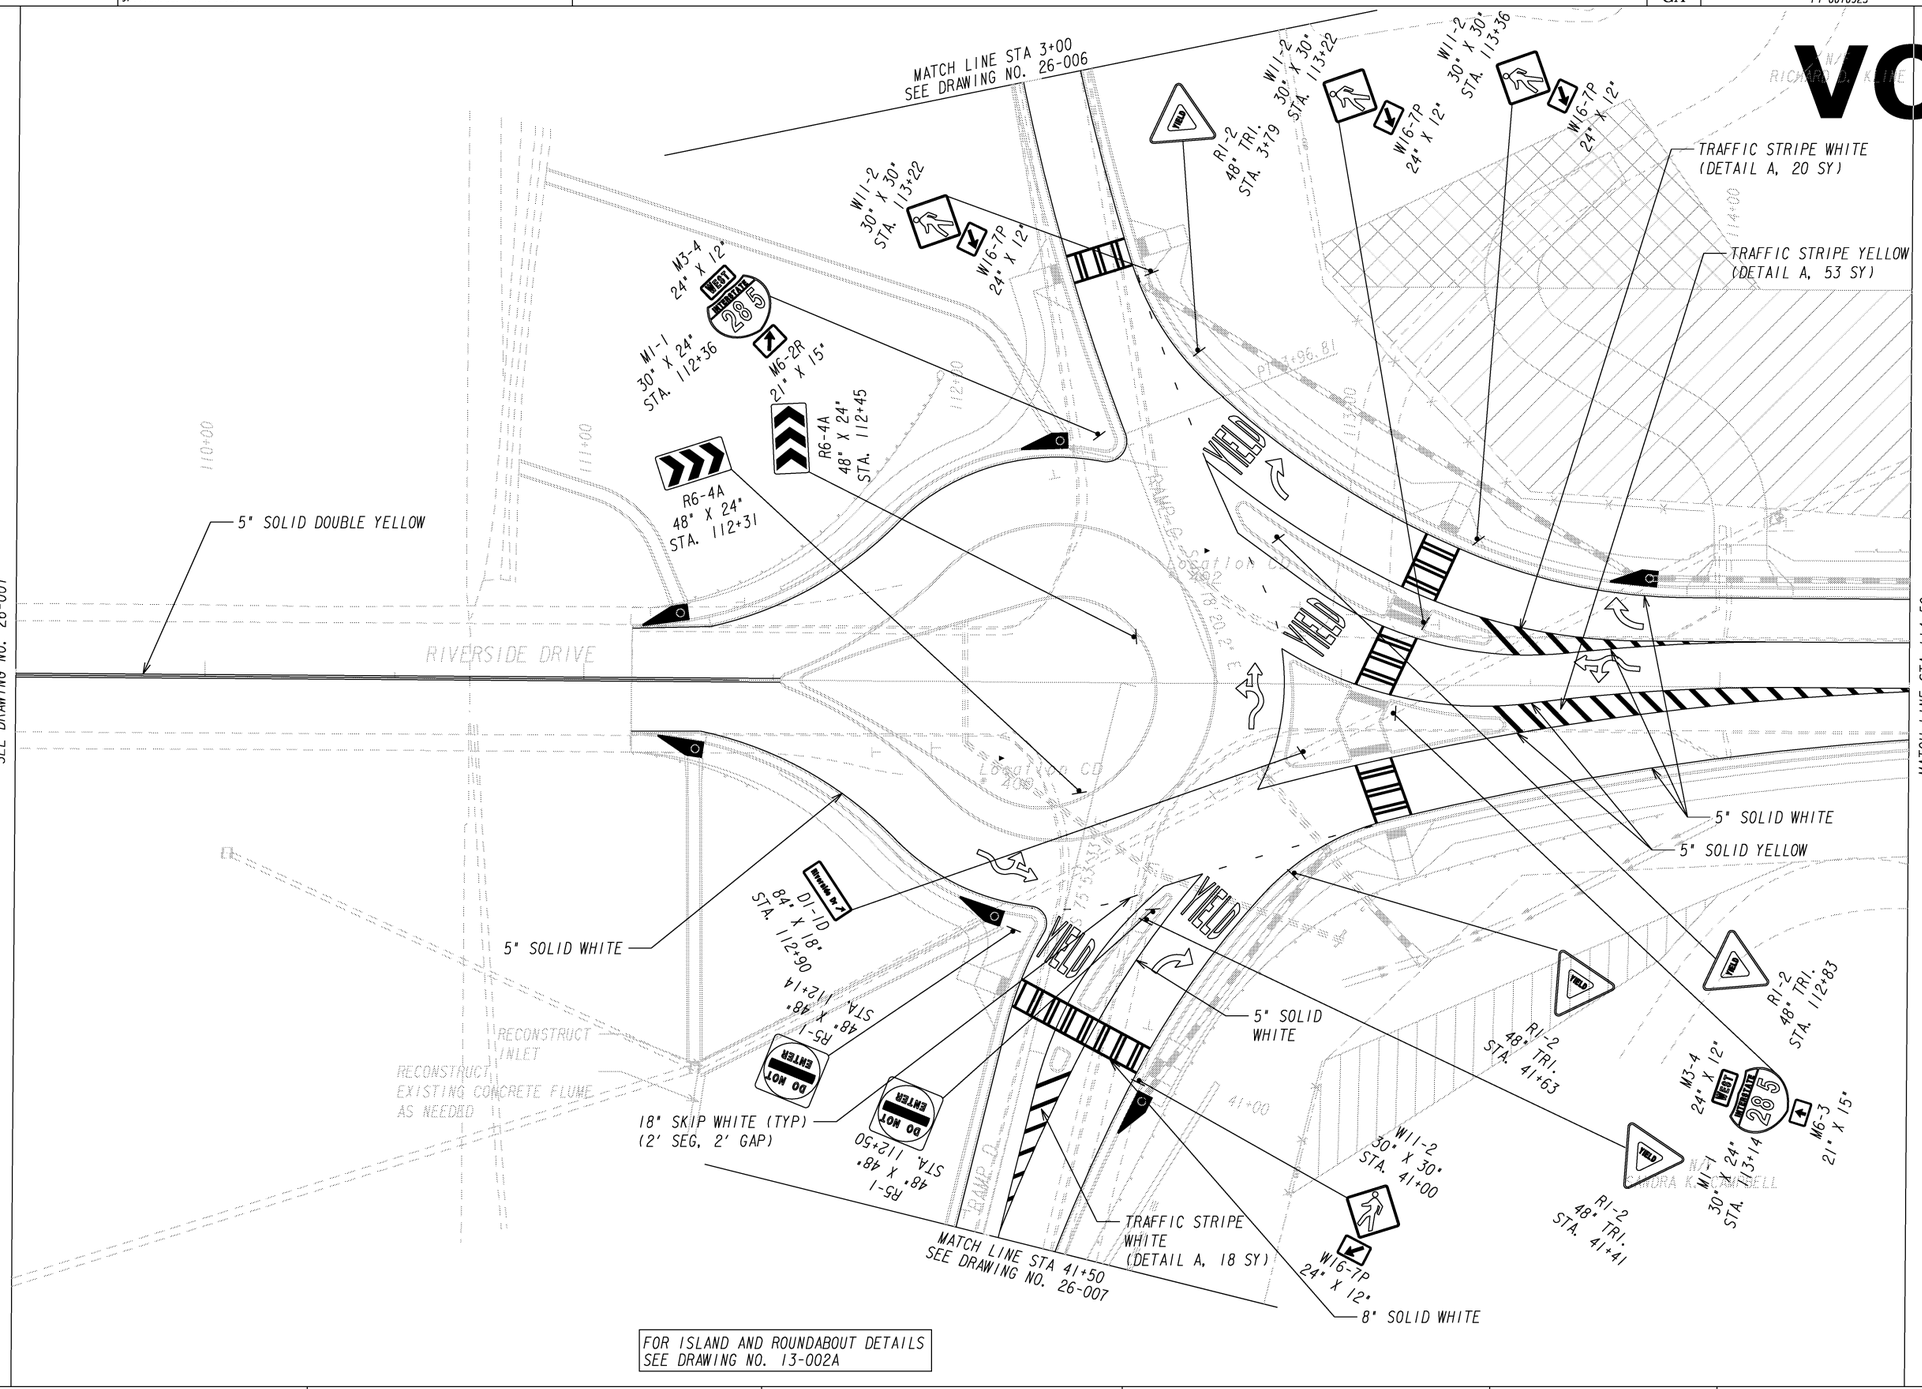

FOR ISLAND AND ROUNDABOUT DETAILS
SEE DRAWING NO. 13-002A

SCALE IN FEET
0 20 40 80

INFRASTRUCTURE CONSULTING & ENGINEERING

REVISION DATES		

STATE OF GEORGIA
DEPARTMENT OF TRANSPORTATION
OFFICE: INNOVATIVE DELIVERY
SIGNING AND MARKING PLANS

DRAWING No. 26-002