RELEASED FOR CONSTRUCTION - 3/8/2016

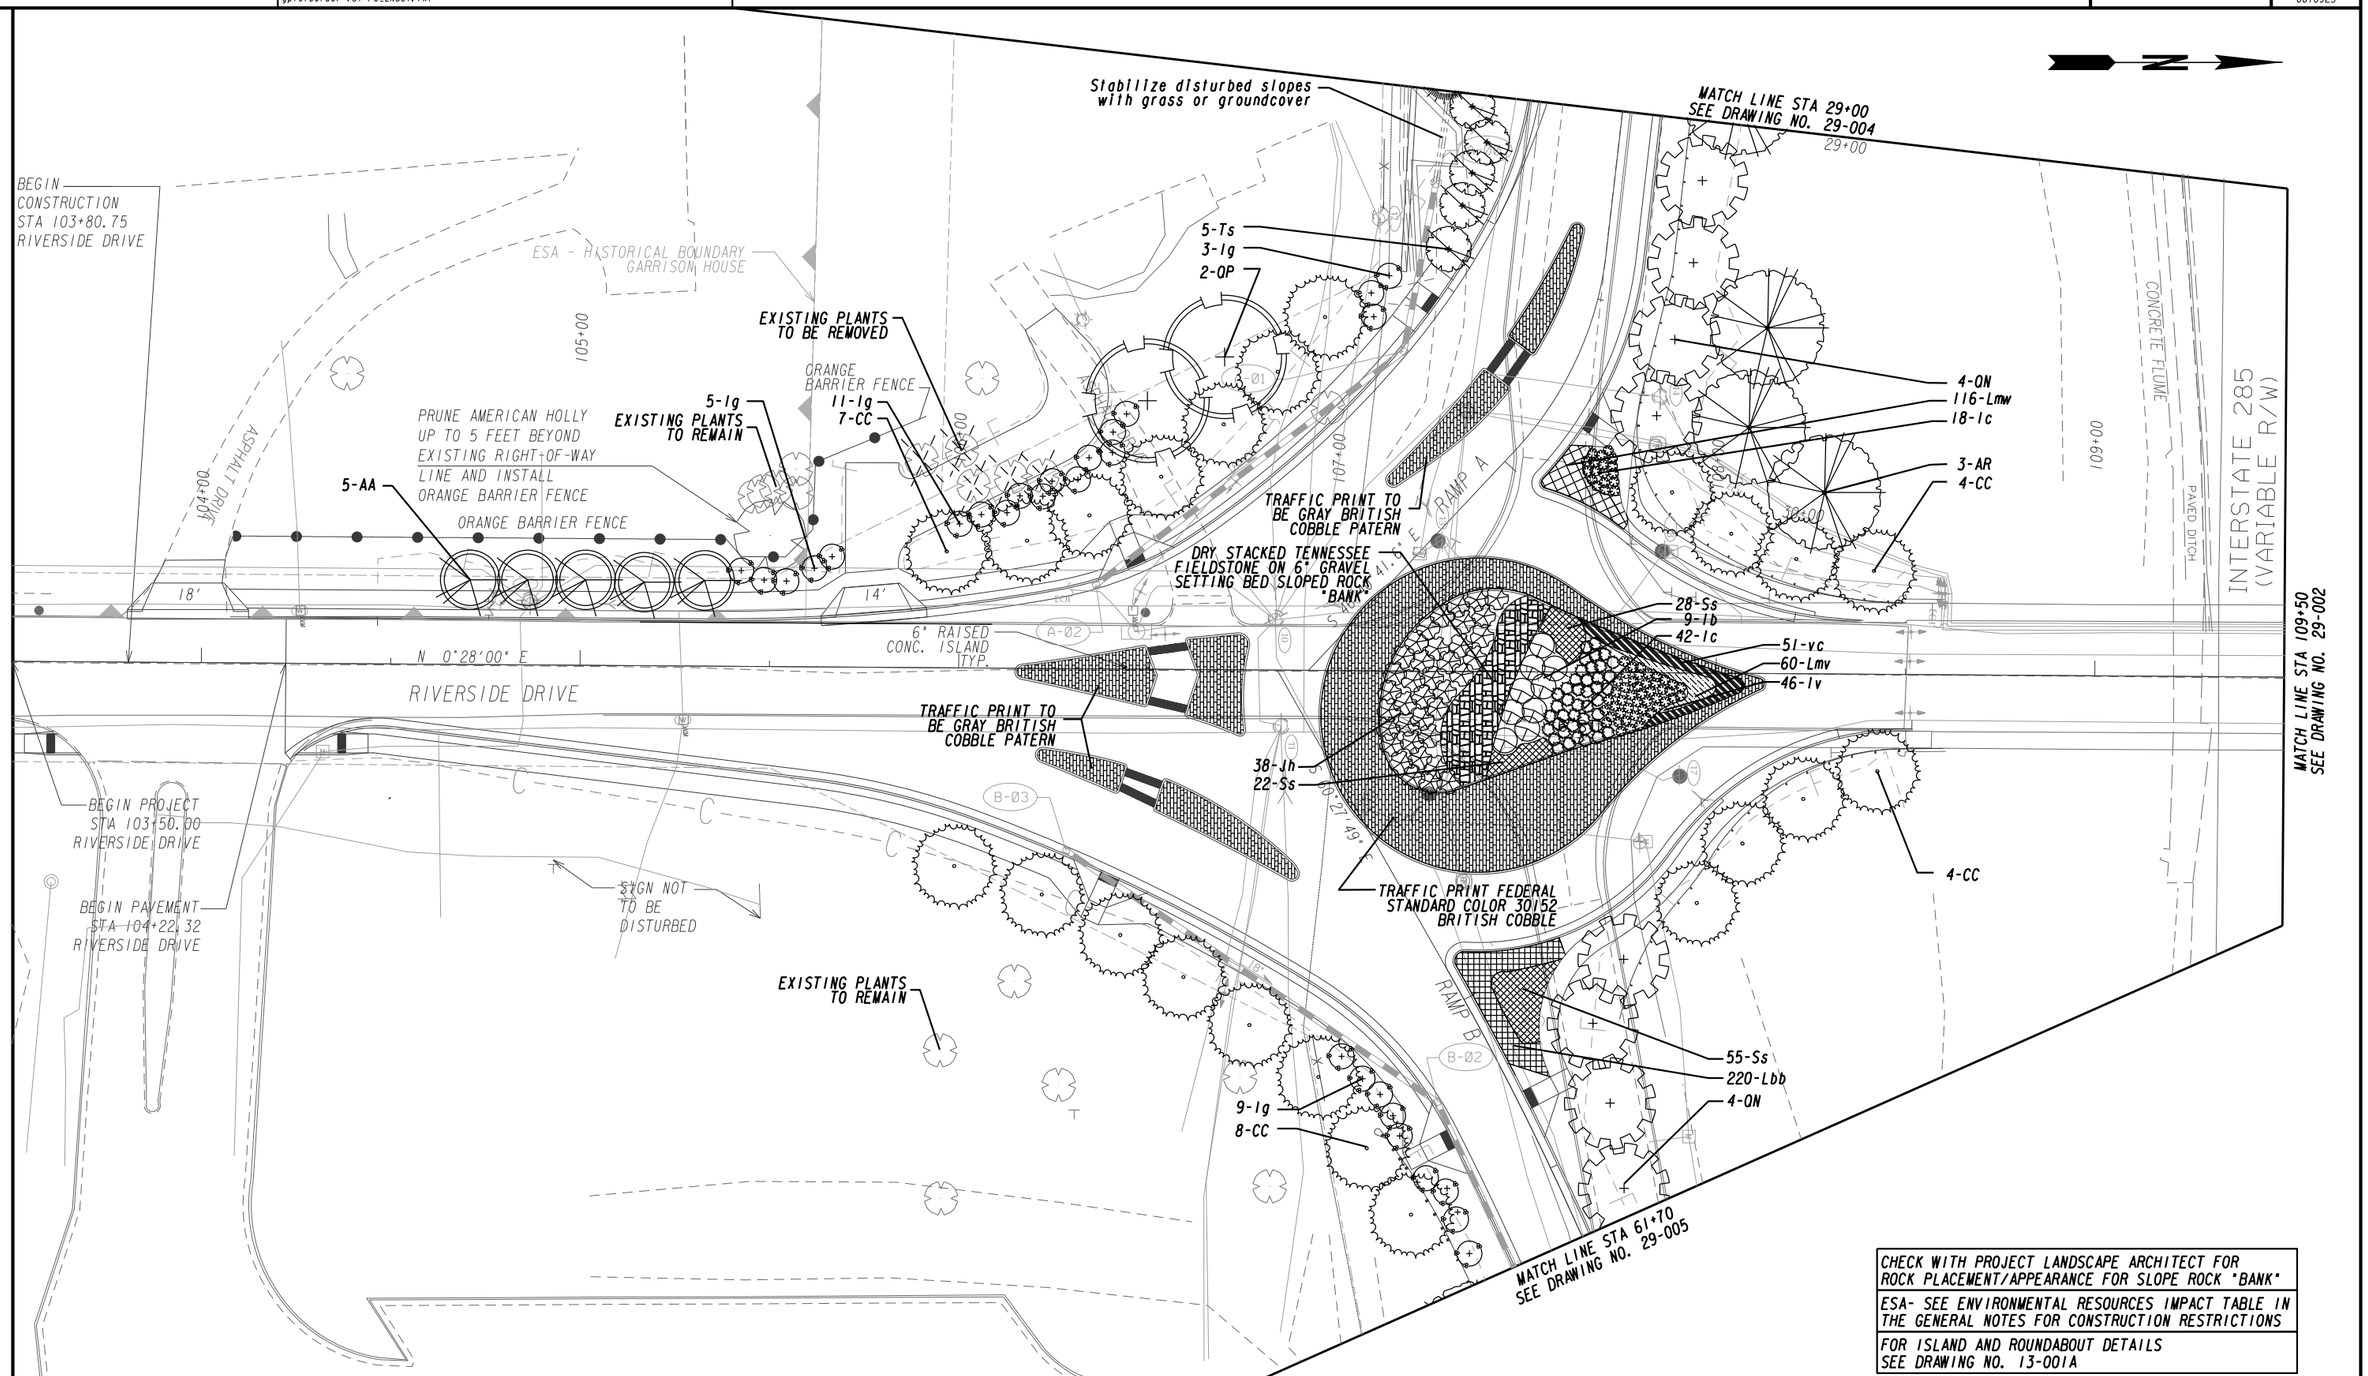

CHECK WITH PROJECT LANDSCAPE ARCHITECT FOR ROCK PLACEMENT/APPEARANCE FOR SLOPE ROCK "BANK"

ESA- SEE ENVIRONMENTAL RESOURCES IMPACT TABLE IN THE GENERAL NOTES FOR CONSTRUCTION RESTRICTIONS

FOR ISLAND AND ROUNDABOUT DETAILS SEE DRAWING NO. 13-001A

SEI
SOUTHEASTERN ENGINEERING, INC.
Civil, Structural, Traffic, Transportation, Land Surveying, Landscape Architecture, and Land Planning
2470 Sandy Plains Road Marietta, Georgia 30066
tel: 770-321-3936 fax: 770-321-3935
www.seengineering.com

GDOT
INNOVATIVE DELIVERY

SCALE IN FEET
0 20 40 80

REVISION DATES

LANDSCAPING PLANS
I-285 @ RIVERSIDE DRIVE

CHECKED:		DATE:	
BACKCHECKED:		DATE:	
CORRECTED:		DATE:	
VERIFIED:		DATE:	

DRAWING No. 29-001