RELEASED FOR CONSTRUCTION - 3/8/2016

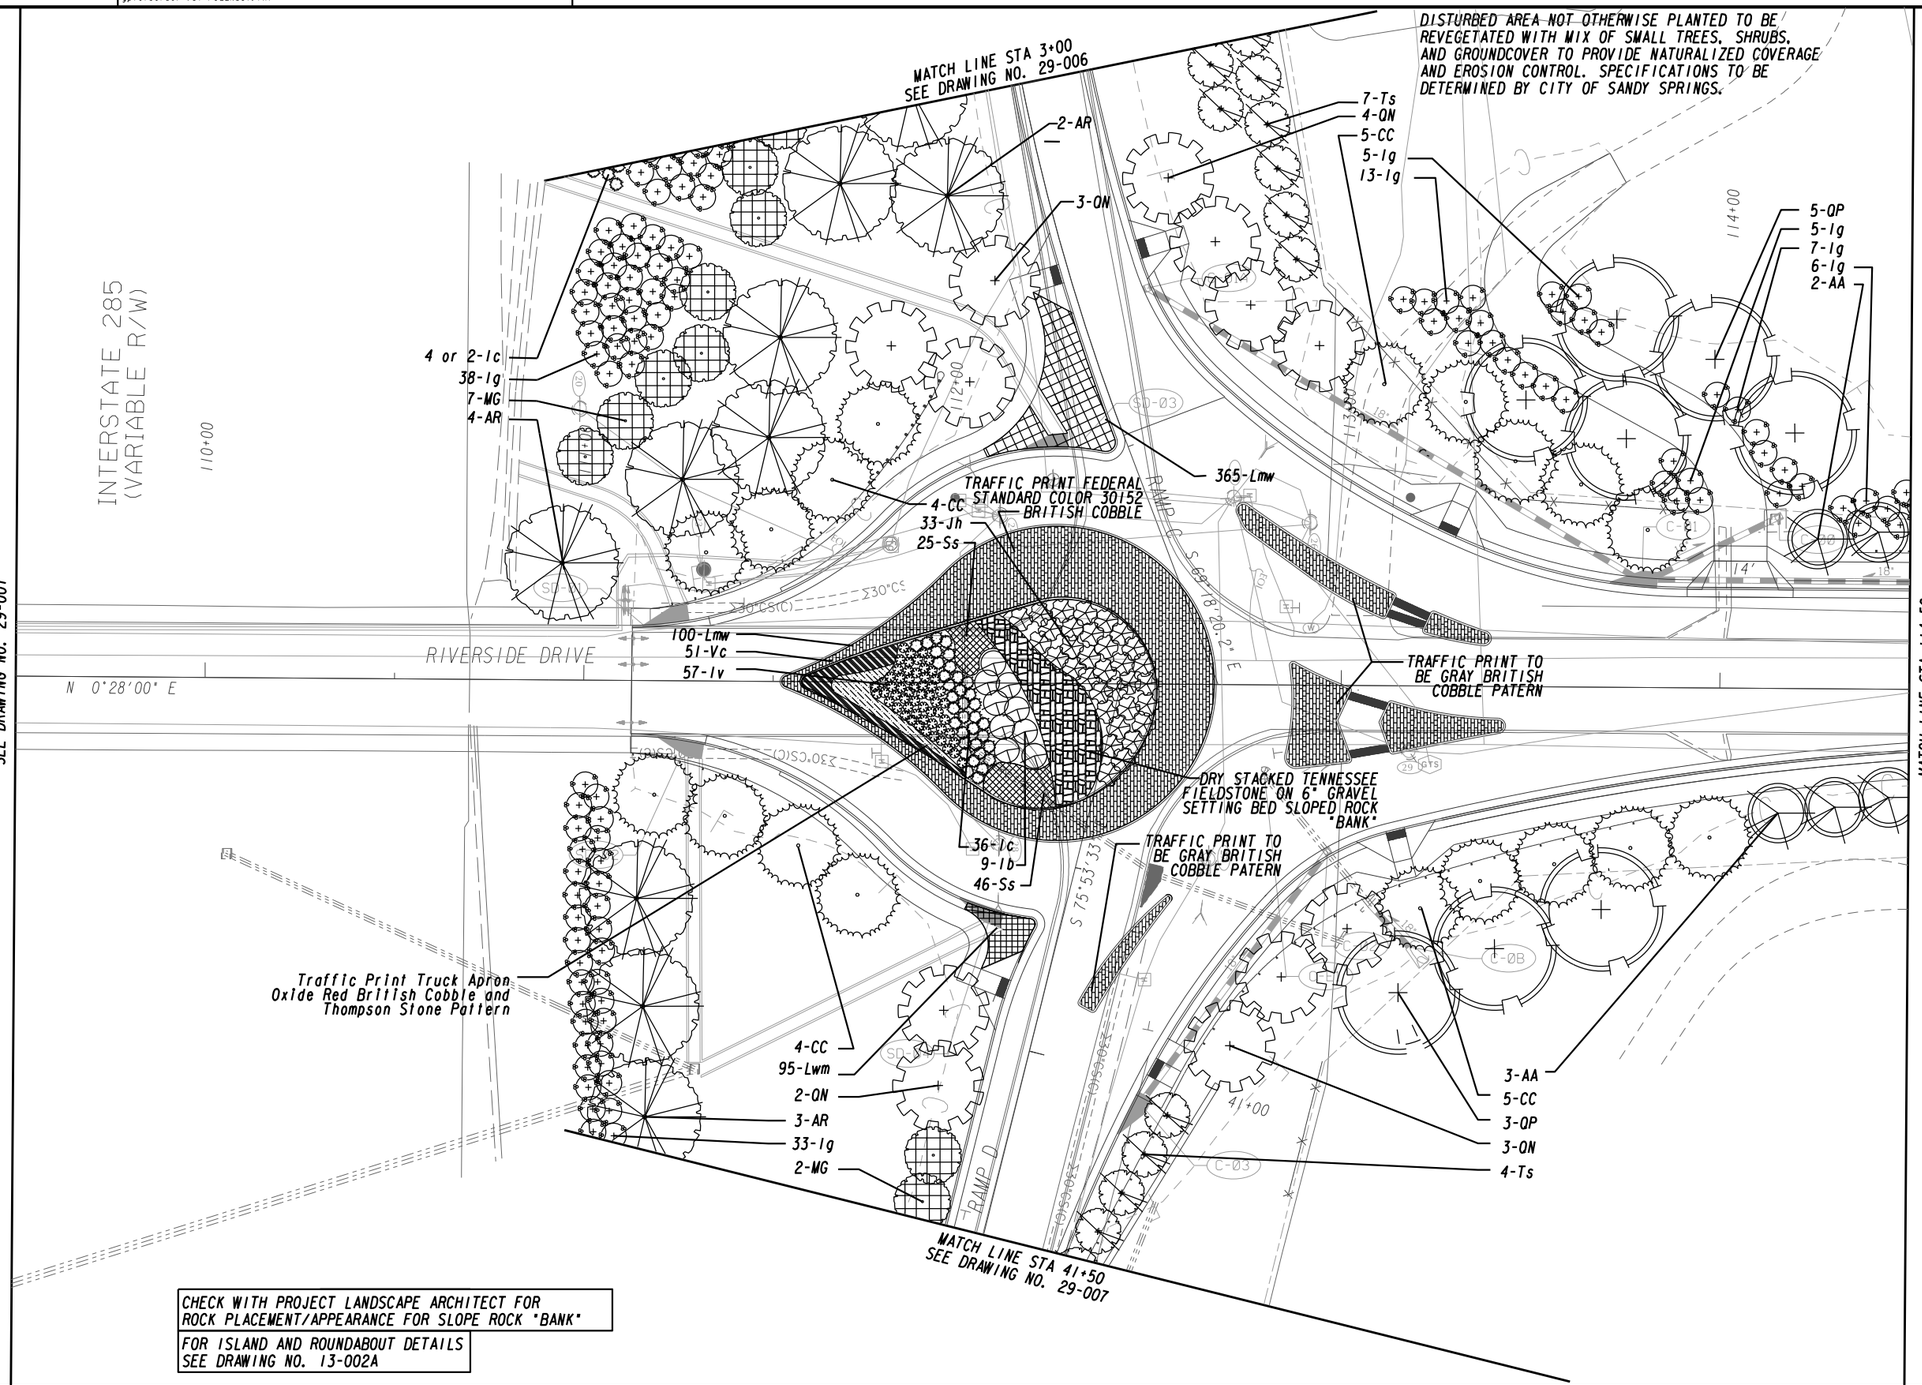

CHECK WITH PROJECT LANDSCAPE ARCHITECT FOR ROCK PLACEMENT/APPEARANCE FOR SLOPE ROCK "BANK"

FOR ISLAND AND ROUNDABOUT DETAILS SEE DRAWING NO. 13-002A

GDOT

INNOVATIVE DELIVERY

SCALE IN FEET
0 20 40 80

REVISION DATES

LANDSCAPING PLANS

I-285 @ RIVERSIDE DRIVE

CHECKED:		DATE:	
BACKCHECKED:		DATE:	
CORRECTED:		DATE:	
VERIFIED:		DATE:	

DRAWING No. 29-002