STATE	PROJECT NUMBER	SHEET NO.	TOTAL SHEETS
GA.	PI 0010925		

VOID

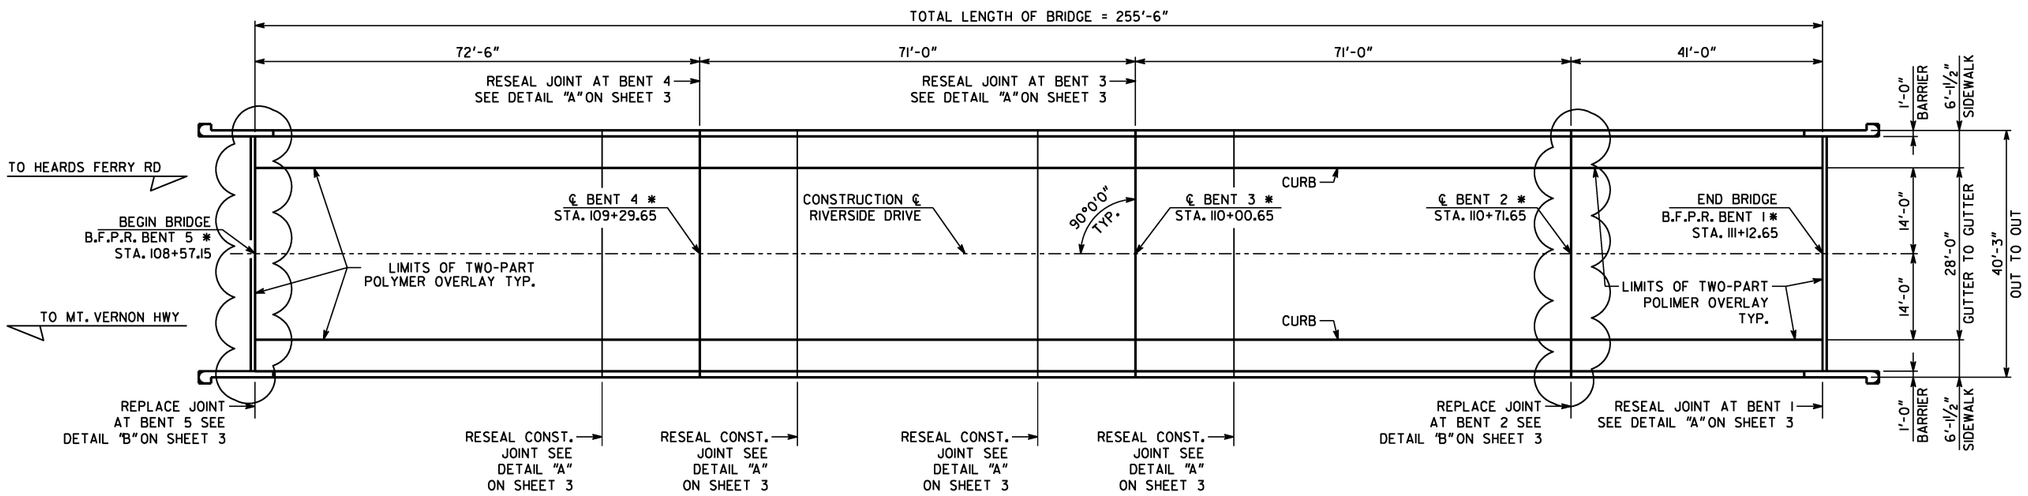

PLAN

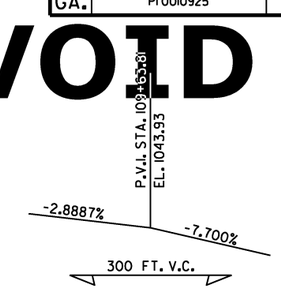

GRADE DATA
RIVERSIDE DR.

NOTES:

EXISTING FENCE IS NOT SHOWN

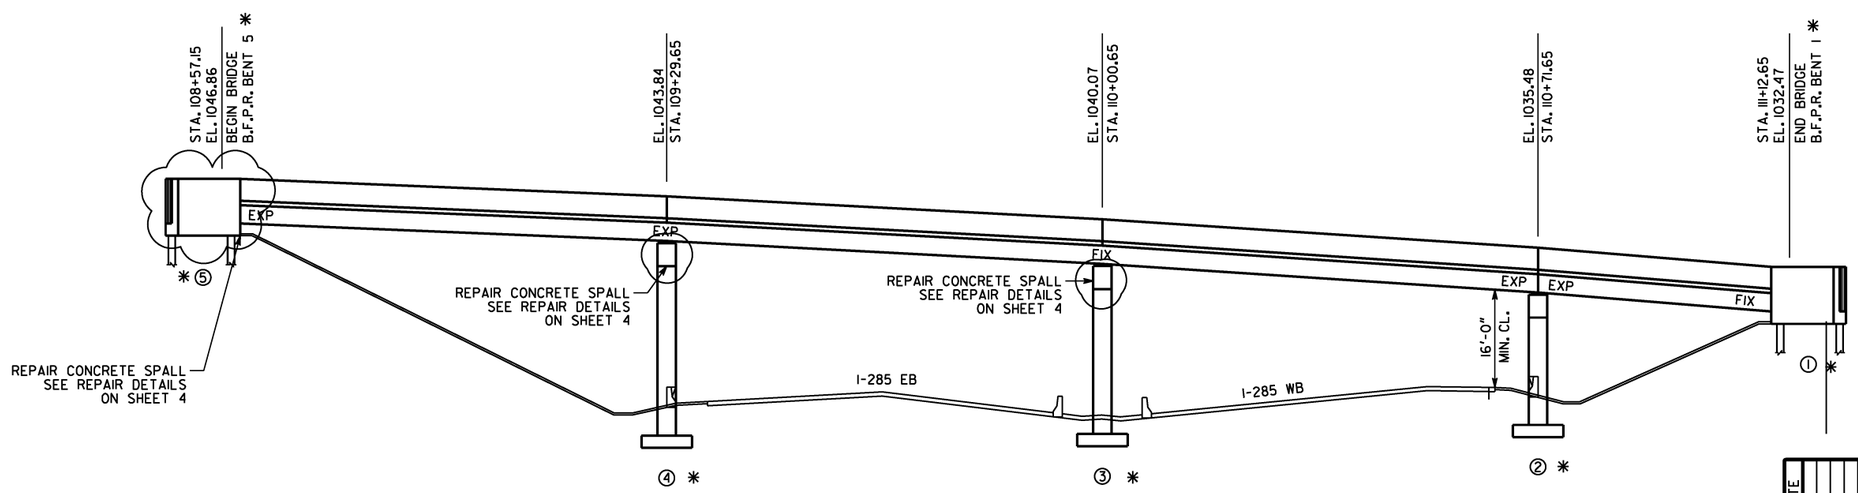

ELEVATION

* BENT NUMBERS PER RFP AND ORIGINAL BRIDGE PLANS (1960)

RELEASED FOR CONSTRUCTION
12/18/2015

PI NO. 0010925
EXISTING BRIDGE SERIAL NO. 121-0452-0
EXISTING BRIDGE ID NO. 121-09248M-000.60N

INFRASTRUCTURE CONSULTING & ENGINEERING

GEORGIA
DEPARTMENT OF TRANSPORTATION
OFFICE OF INNOVATIVE DELIVERY

PLAN AND ELEVATION
CR209 (RIVERSIDE DR.) OVER I-285
FULTON COUNTY 0010925

SCALE: NO SCALE SEPTEMBER 2015

DESIGNED SNA CHECKED PWG REVIEWED
DRAWN SNA LIAISON APPROVED

REVISIONS BY DATE

DRAWING NO. 35-001
BRIDGE SHEET 1 OF 4