STATE	PROJECT NUMBER	SHEET NO.	TOTAL SHEETS
GA	PI 0010925		

RELEASED FOR CONSTRUCTION - 12/18/2015

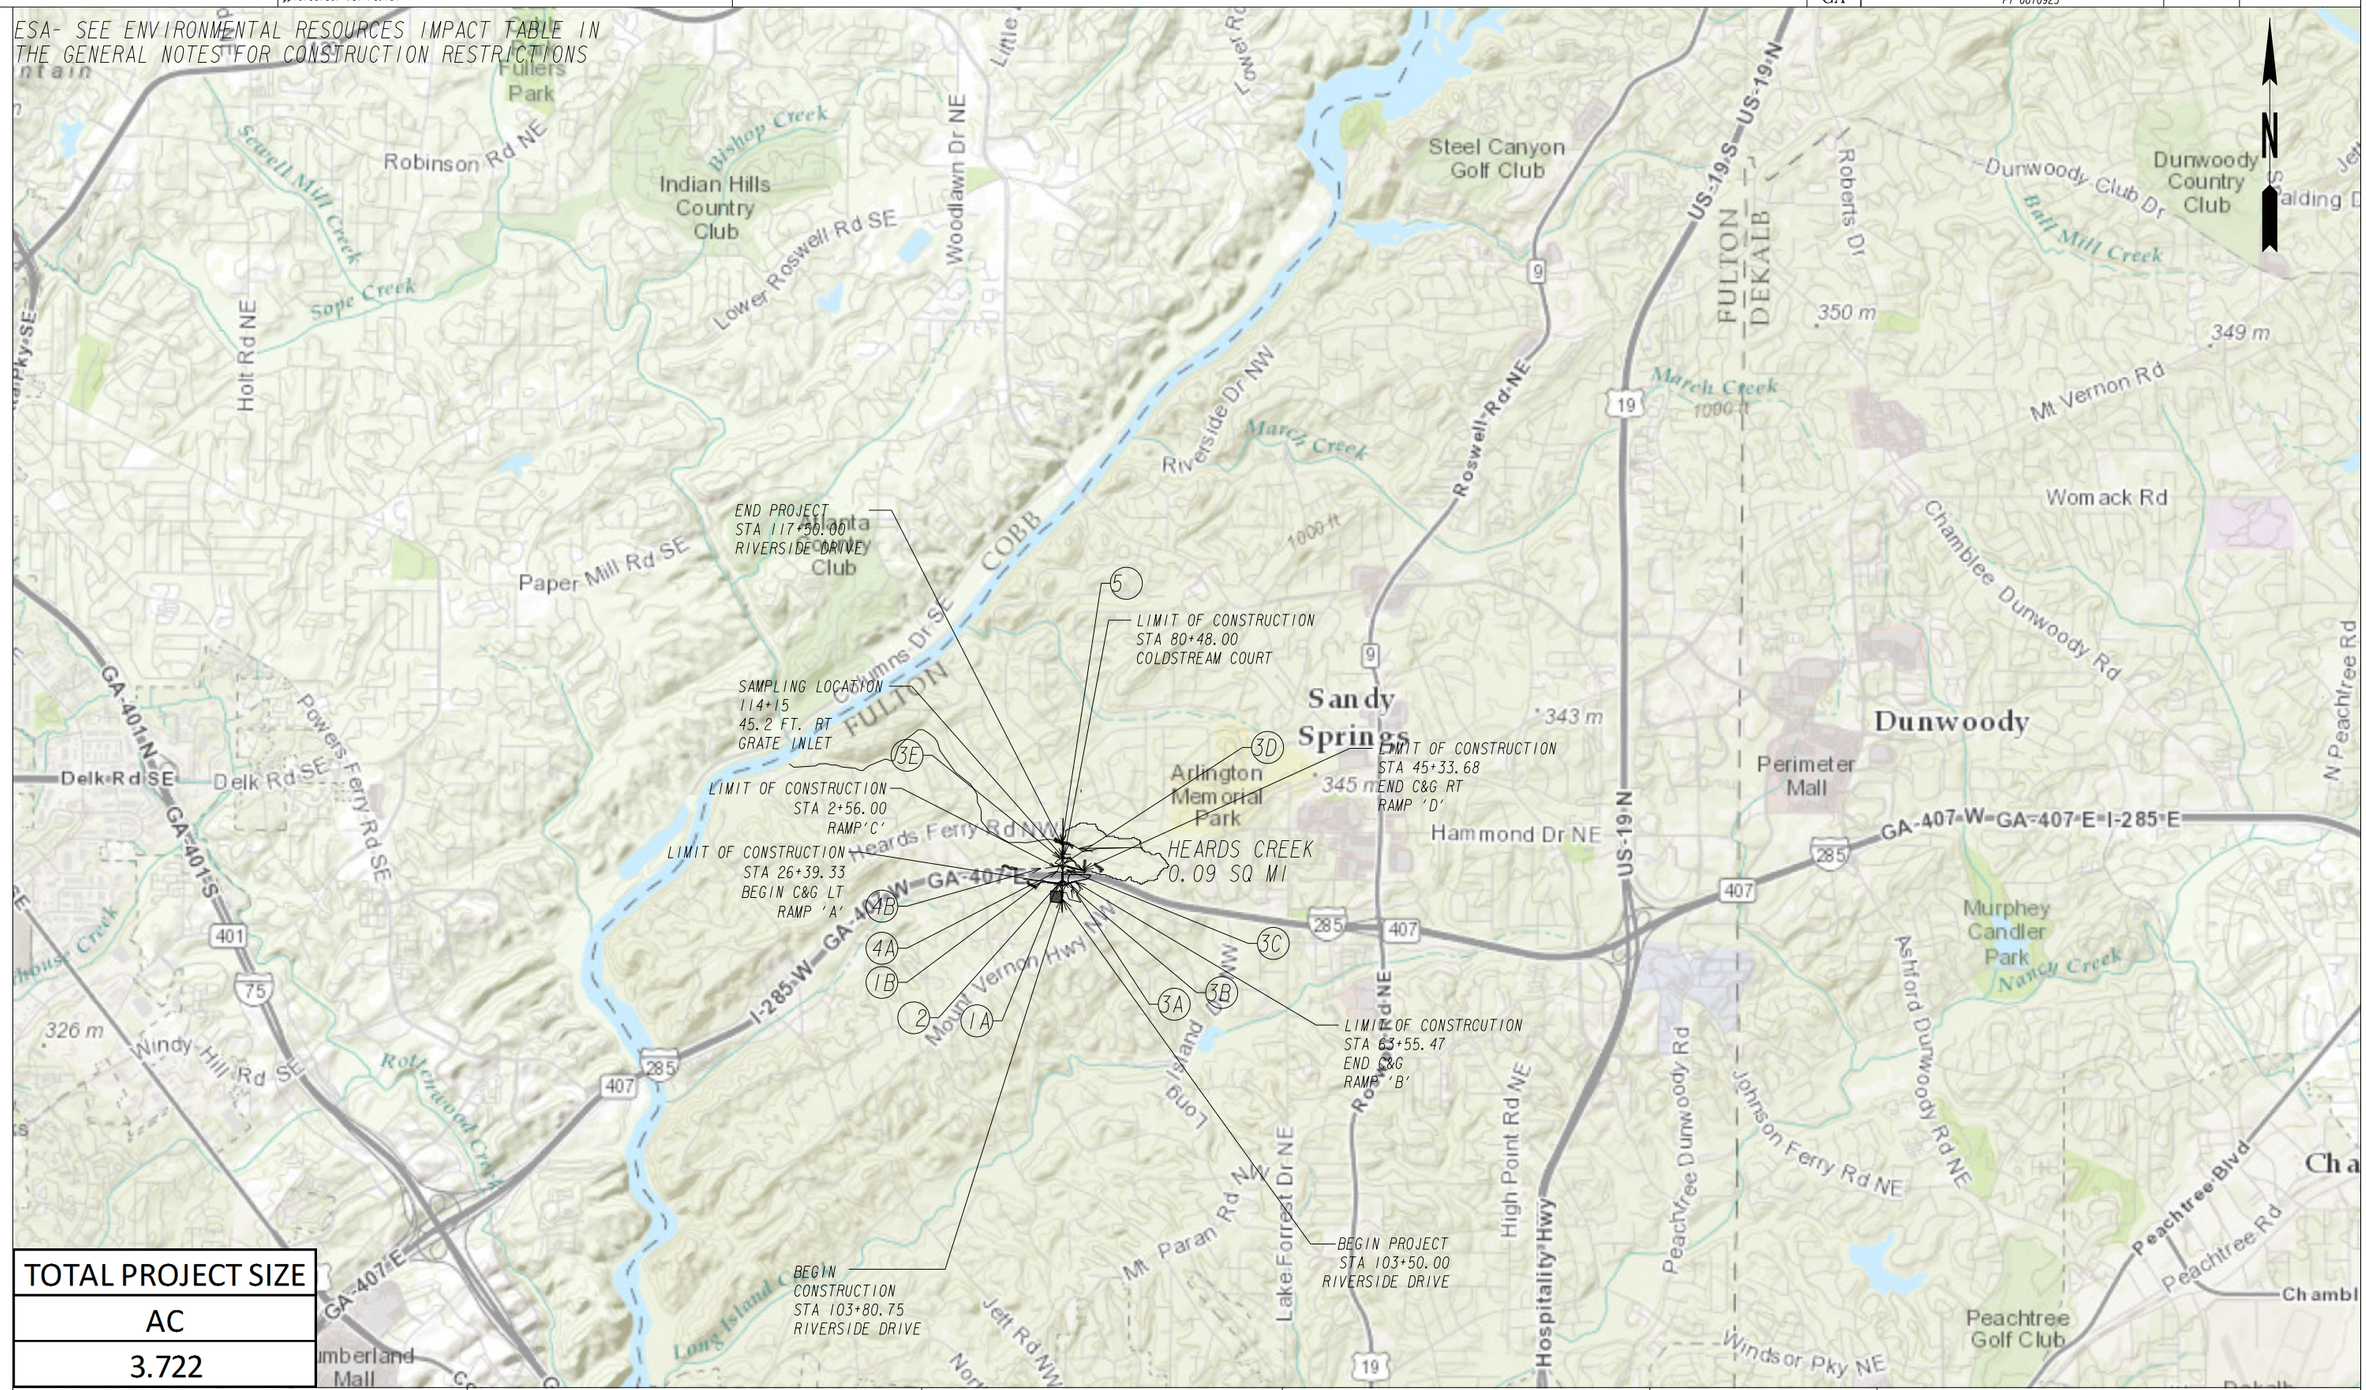

TOTAL PROJECT SIZE
AC
3.722

INFRASTRUCTURE CONSULTING & ENGINEERING

SCALE IN FEET
0 2000 4000 8000

REVISION DATES

STATE OF GEORGIA
DEPARTMENT OF TRANSPORTATION
OFFICE: INNOVATIVE DELIVERY

WATERSHED MAP
SITE MONITORING PLAN

DRAWING No. 55-001