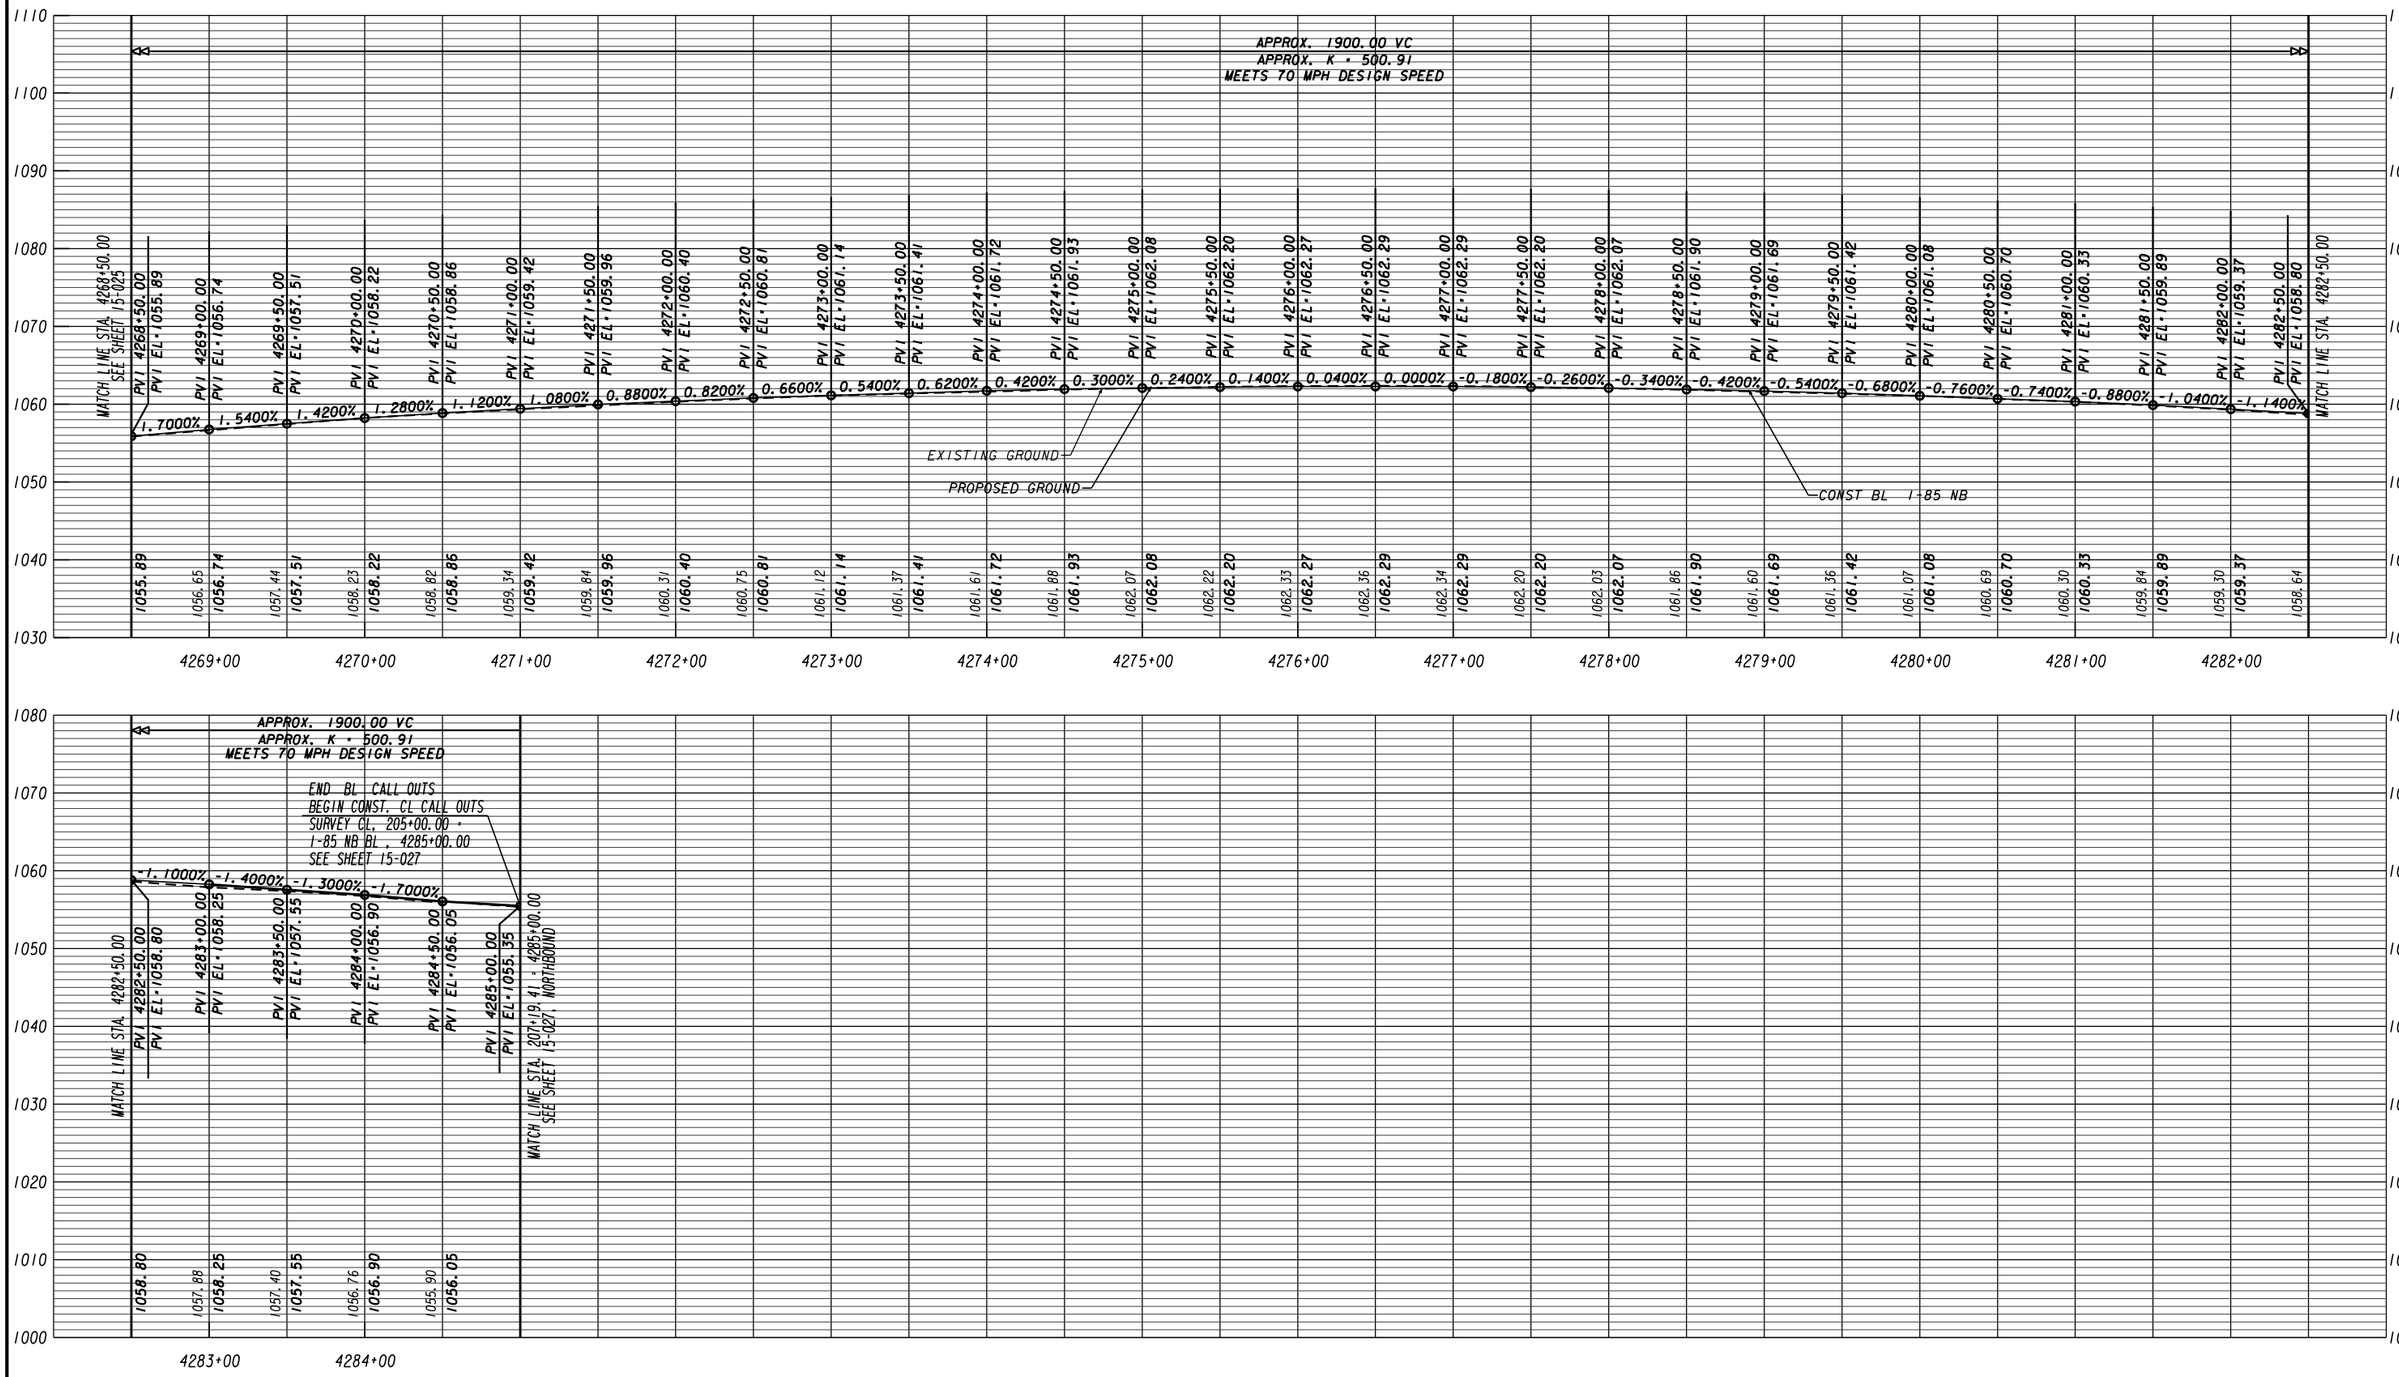

ARCADIS Design & Consultancy for natural and built assets

HORIZONTAL SCALE: 1" = 50'
VERTICAL SCALE: 1" = 10'

RELEASE FOR CONSTRUCTION 07/27/2016

REVISION DATES

STATE OF GEORGIA
DEPARTMENT OF TRANSPORTATION

OFFICE: INNOVATIVE DELIVERY

MAINLINE PROFILE I-85 NORTHBOUND BASELINE

PROJECT: I-85 NORTH EXPRESS LANE EXTENSION
COUNTY: GWINNETT

DRAWING No. 15-026