7/27/2016 11:30:15 AM GPLOT-V8 110600_23-1 20 scale.dgn
jlaing gplotborder-V8I-PO.tbl
STATE GA | PROJECT NUMBER CSNHS-0009-00(157) | SHEET NO. | TOTAL SHEETS

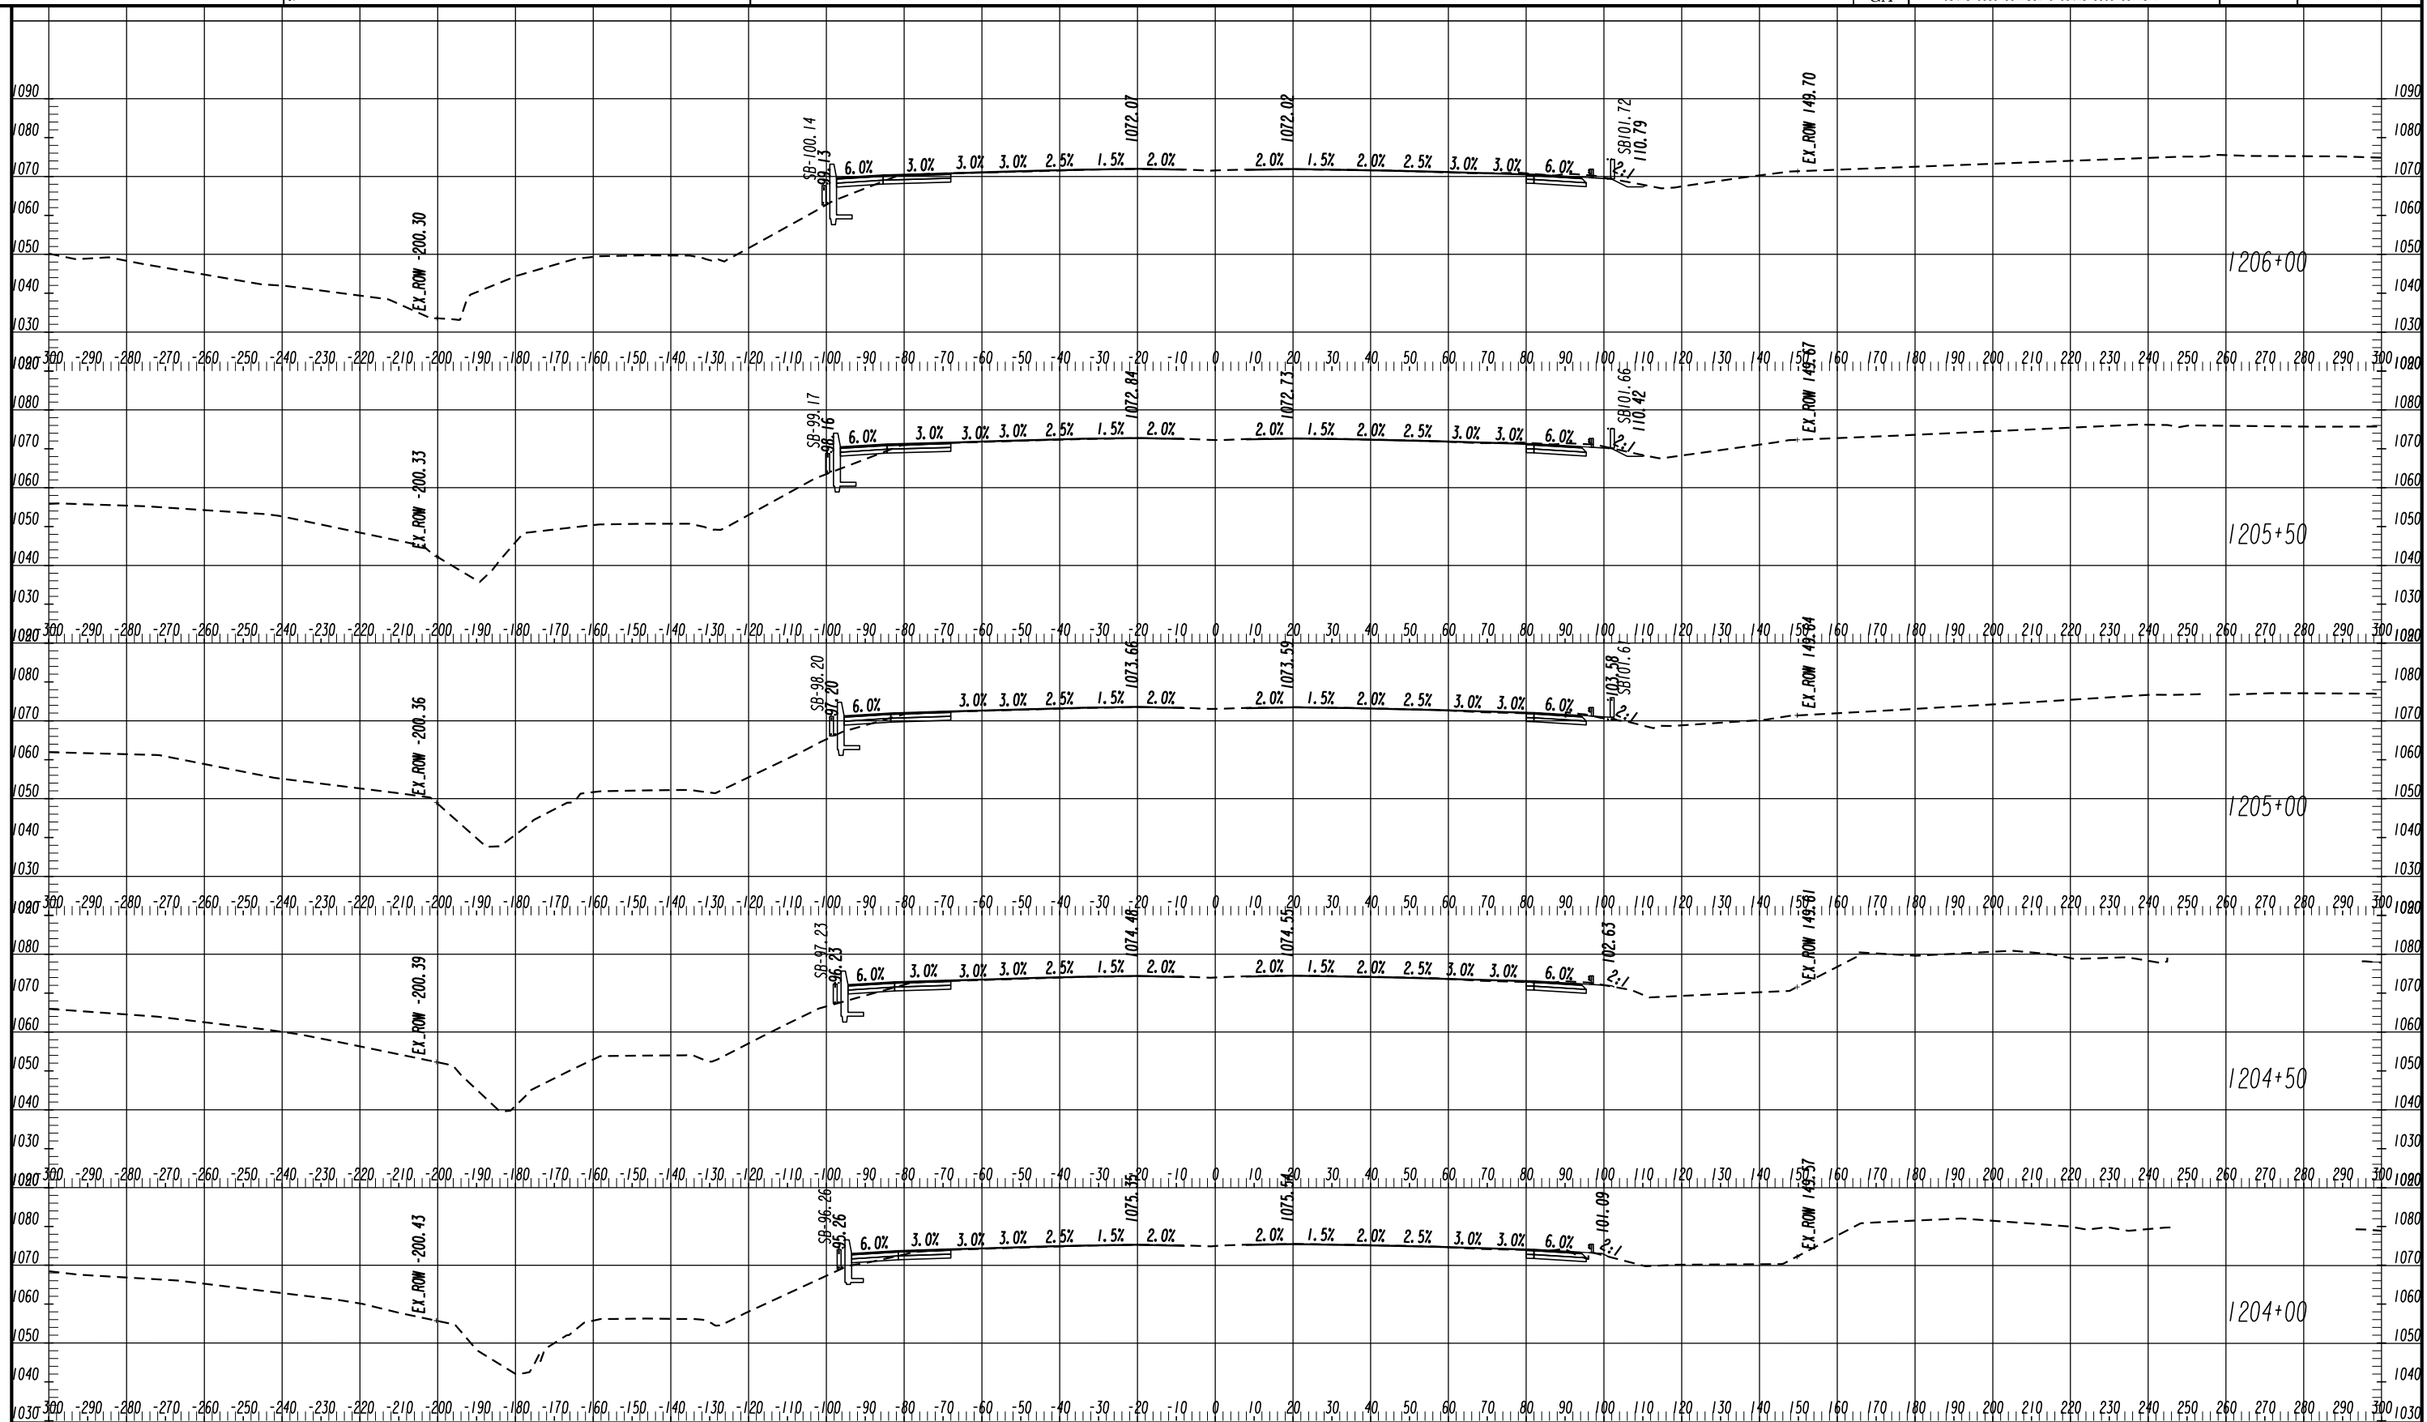

ARCADIS Design & Consultancy for natural and built assets

HORIZONTAL SCALE: 1" = 20'
VERTICAL SCALE: 1" = 20'

RELEASE FOR CONSTRUCTION 07/27/2016

REVISION DATES

STATE OF GEORGIA
DEPARTMENT OF TRANSPORTATION
OFFICE: INNOVATIVE DELIVERY

CROSS SECTIONS

PROJECT: I-85 NORTH EXPRESS LANE EXTENSION
COUNTY: GWINNETT

DRAWING No. 23-025

11/30/2011 SUXSEW