7/27/2016	11:31:49 AM	GPLOT-V8	110600_23-2 20 scale.dgn	STATE	PROJECT NUMBER	SHEET NO.	TOTAL SHEETS
jlaing		gplotborder-V81-P0.tbl		GA	NHIMO-0085-02(164)		

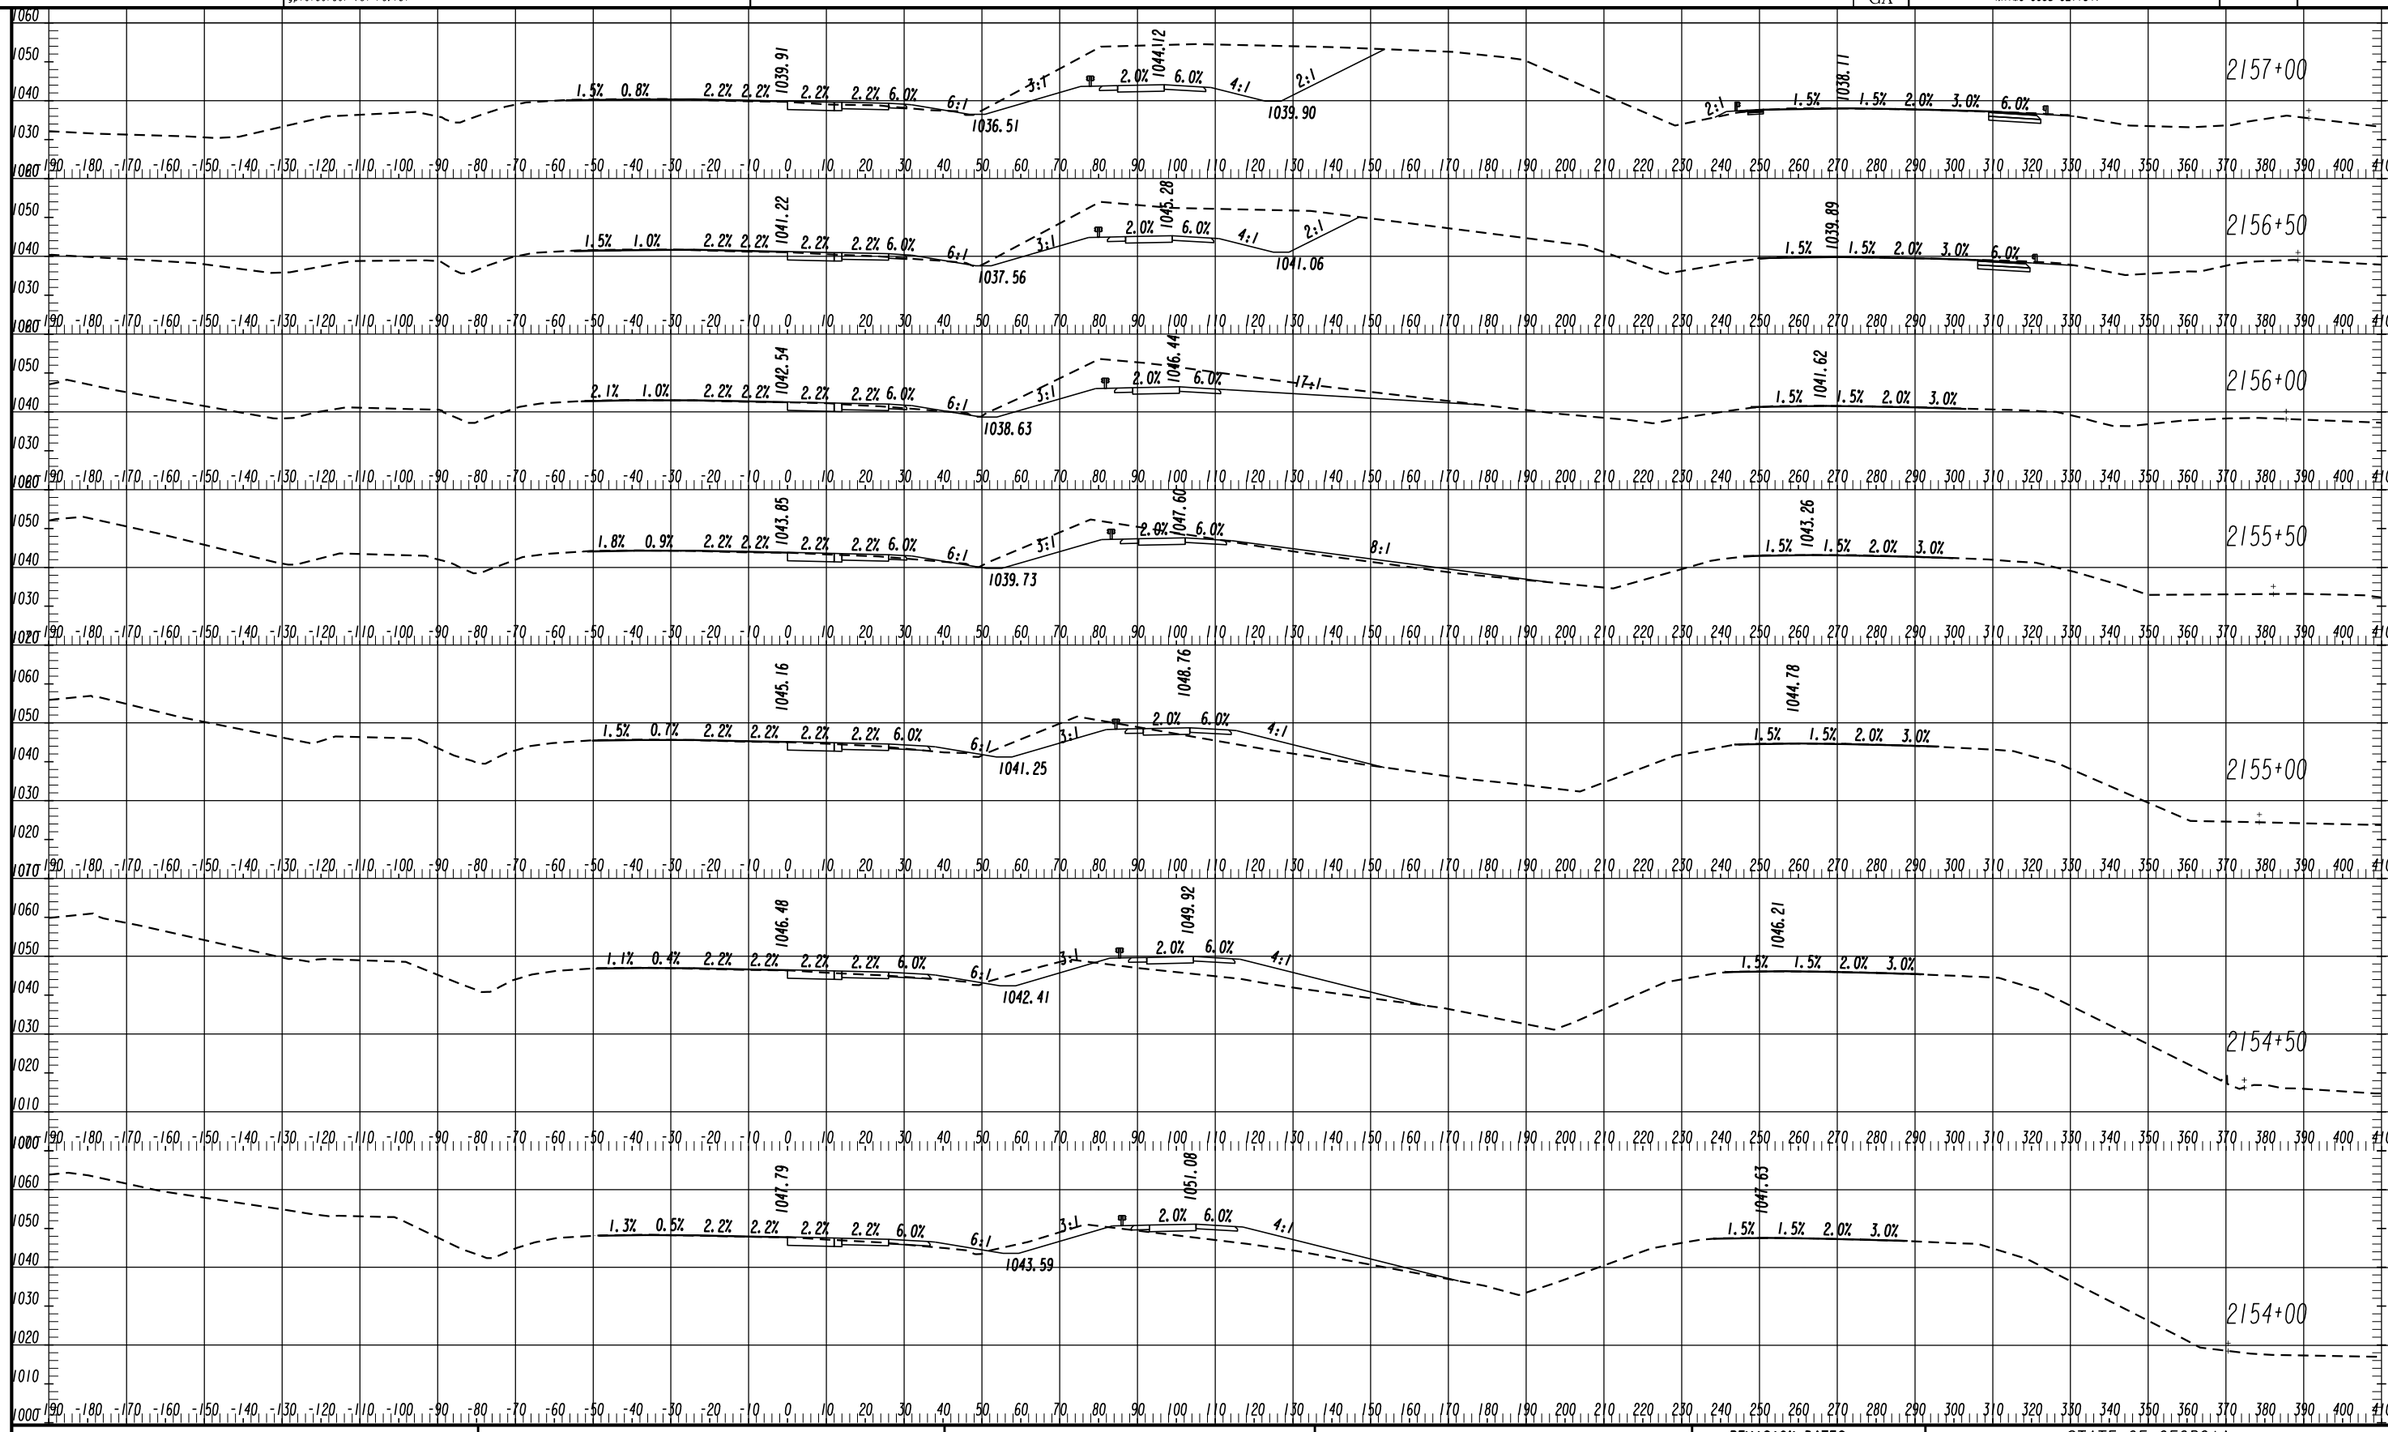

ARCADIS Design & Consultancy for natural and built assets

HORIZONTAL SCALE: 1" = 20'
VERTICAL SCALE: 1" = 20'

RELEASE FOR CONSTRUCTION 07/27/2016

REVISION DATES		

STATE OF GEORGIA
DEPARTMENT OF TRANSPORTATION
OFFICE: INNOVATIVE DELIVERY

CROSS SECTIONS

PROJECT: I-85 NORTH EXPRESS LANE EXTENSION
COUNTY: GWINNETT

DRAWING No. 23-061

11/30/2011 SUXSEW