| 7/27/2016 12:50:56 PM | GPLOT-V8 | 110600_23-3 20 scale.dgn | STATE | PROJECT NUMBER | SHEET NO. | TOTAL SHEETS |
|---|---|---|---|---|---|---|
| jlaing | gplotborder-V81-PO.tbl | | GA | NHIWO-0085-02(164) | | |

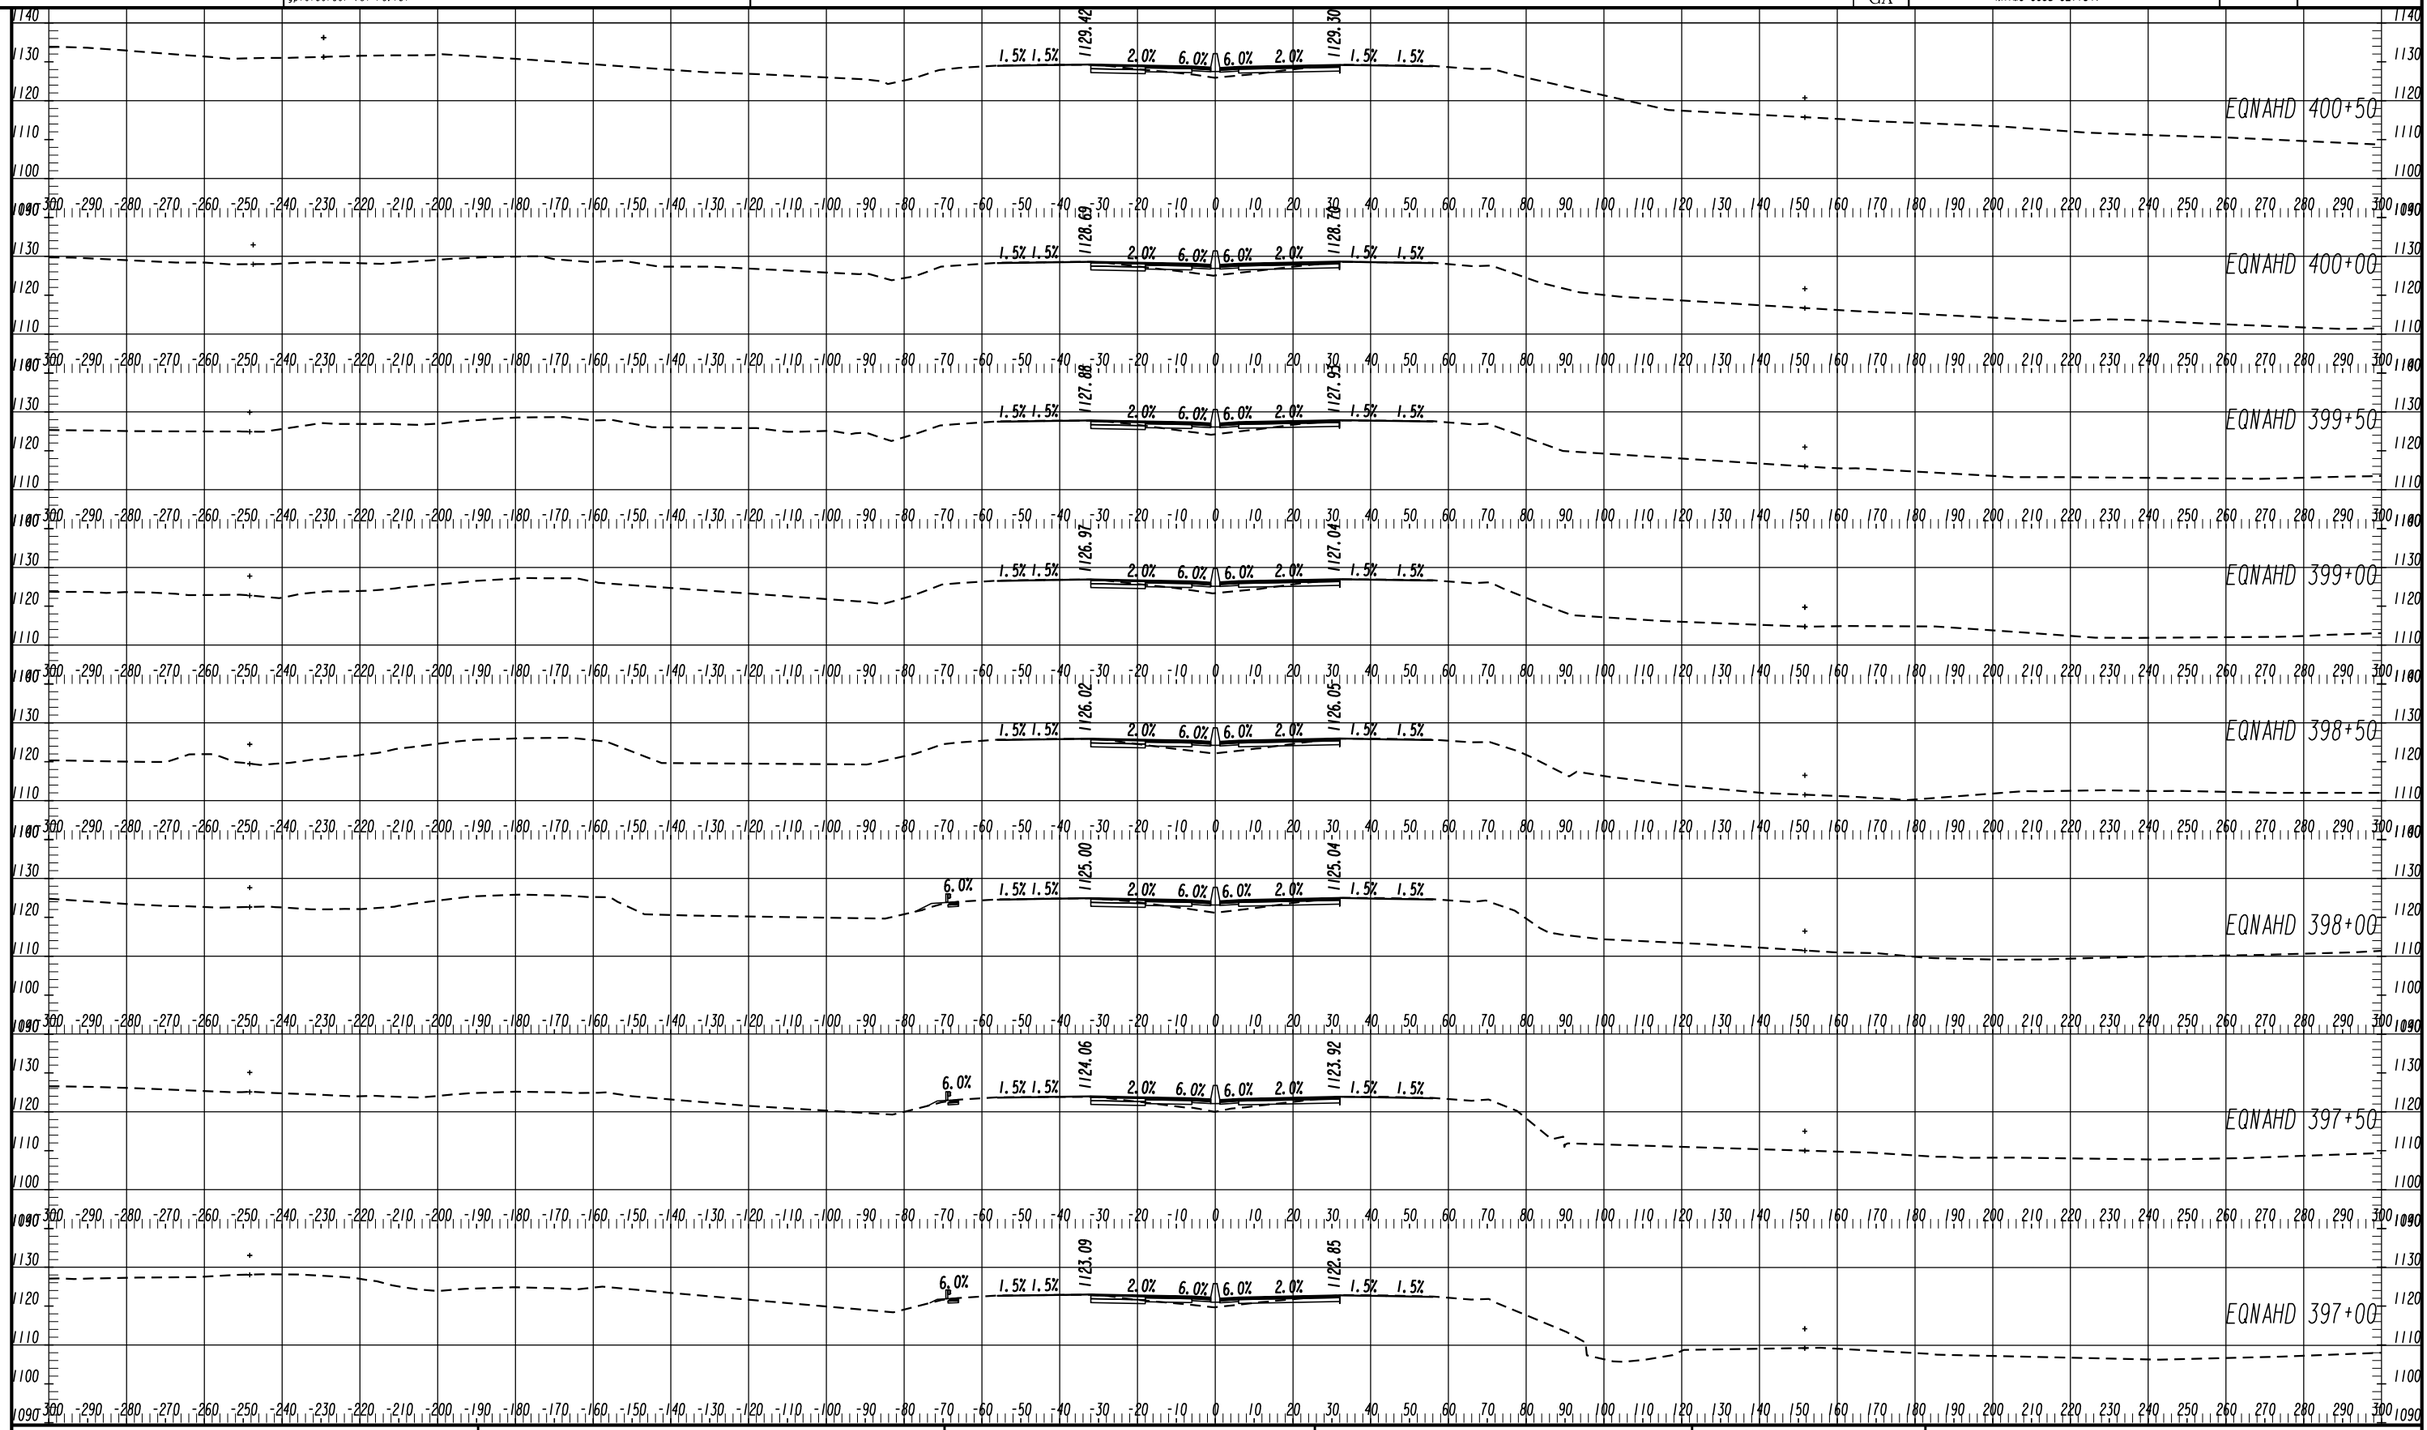


ARCADIS | Design & Consultancy for natural and built assets

HORIZONTAL SCALE: 1" = 20'
VERTICAL SCALE: 1" = 20'

**RELEASE FOR CONSTRUCTION 07/27/2016**

| REVISION DATES | | |
|---|---|---|
| | | |

STATE OF GEORGIA
DEPARTMENT OF TRANSPORTATION
OFFICE: INNOVATIVE DELIVERY

## CROSS SECTIONS

PROJECT: I-85 NORTH EXPRESS LANE EXTENSION
COUNTY: GWINNETT

DRAWING No. 23-183

11/30/2011 SUXSEW