7/27/2016 11:48:59 AM	GPLOT-V8	G:\TRA\64075 - I-85 HOT Lanes DB\RDY\DGN\110600_23-4.dgn	STATE	PROJECT NUMBER	SHEET NO.	TOTAL SHEETS
USER:jlaing	gplotborder-V8I-PD_LIGHT WEIGHTS(1).tbl		GA	NHNO-0085-02(164)		

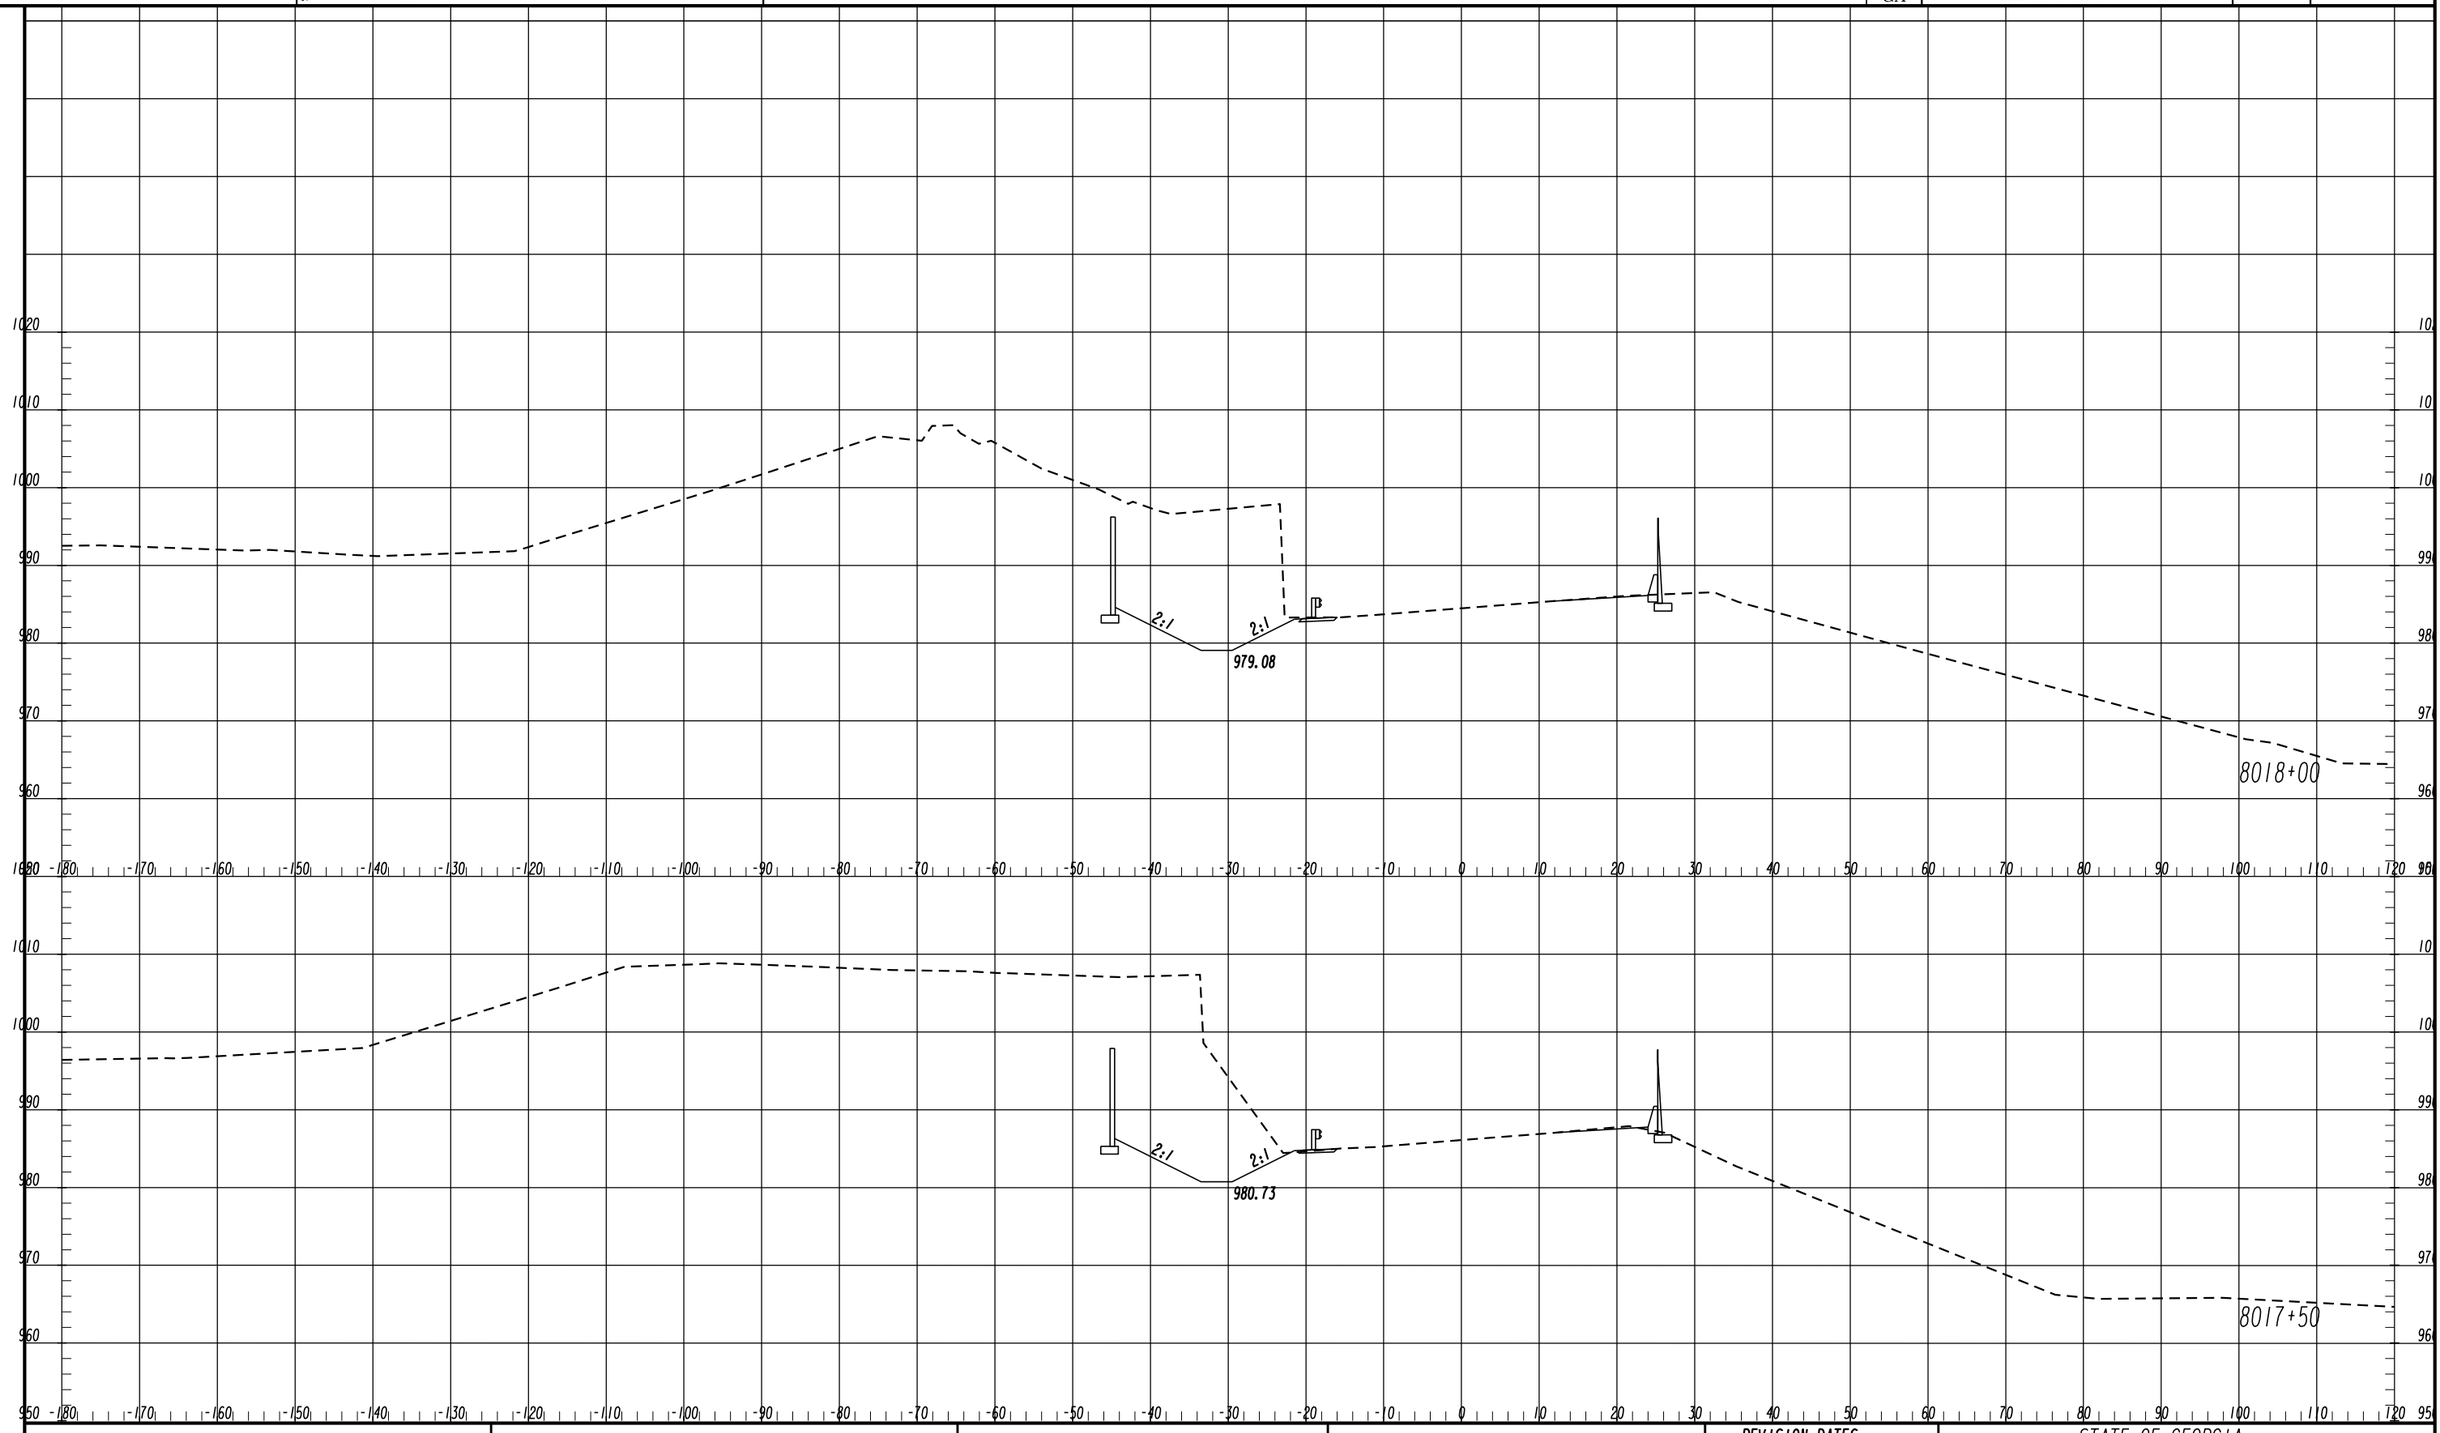

ARCADIS Design & Consultancy for natural and built assets

HORIZONTAL SCALE: 1" = 10'
VERTICAL SCALE: 1" = 10'

RELEASE FOR PRELIMINARY NOT FOR CONSTRUCTION 07/27/2016

REVISION DATES		

STATE OF GEORGIA
DEPARTMENT OF TRANSPORTATION
OFFICE: INNOVATIVE DELIVERY

CROSS SECTIONS

985 NB

PROJECT: I-85 NORTH EXPRESS LANE EXTENSION
COUNTY: GWINNETT

DRAWING No. 23-205

11/30/2011 SUXSEW