STATE	PROJECT NUMBER	SHEET NO.	TOTAL SHEETS
GA	NHIWO-0085-02(164)		

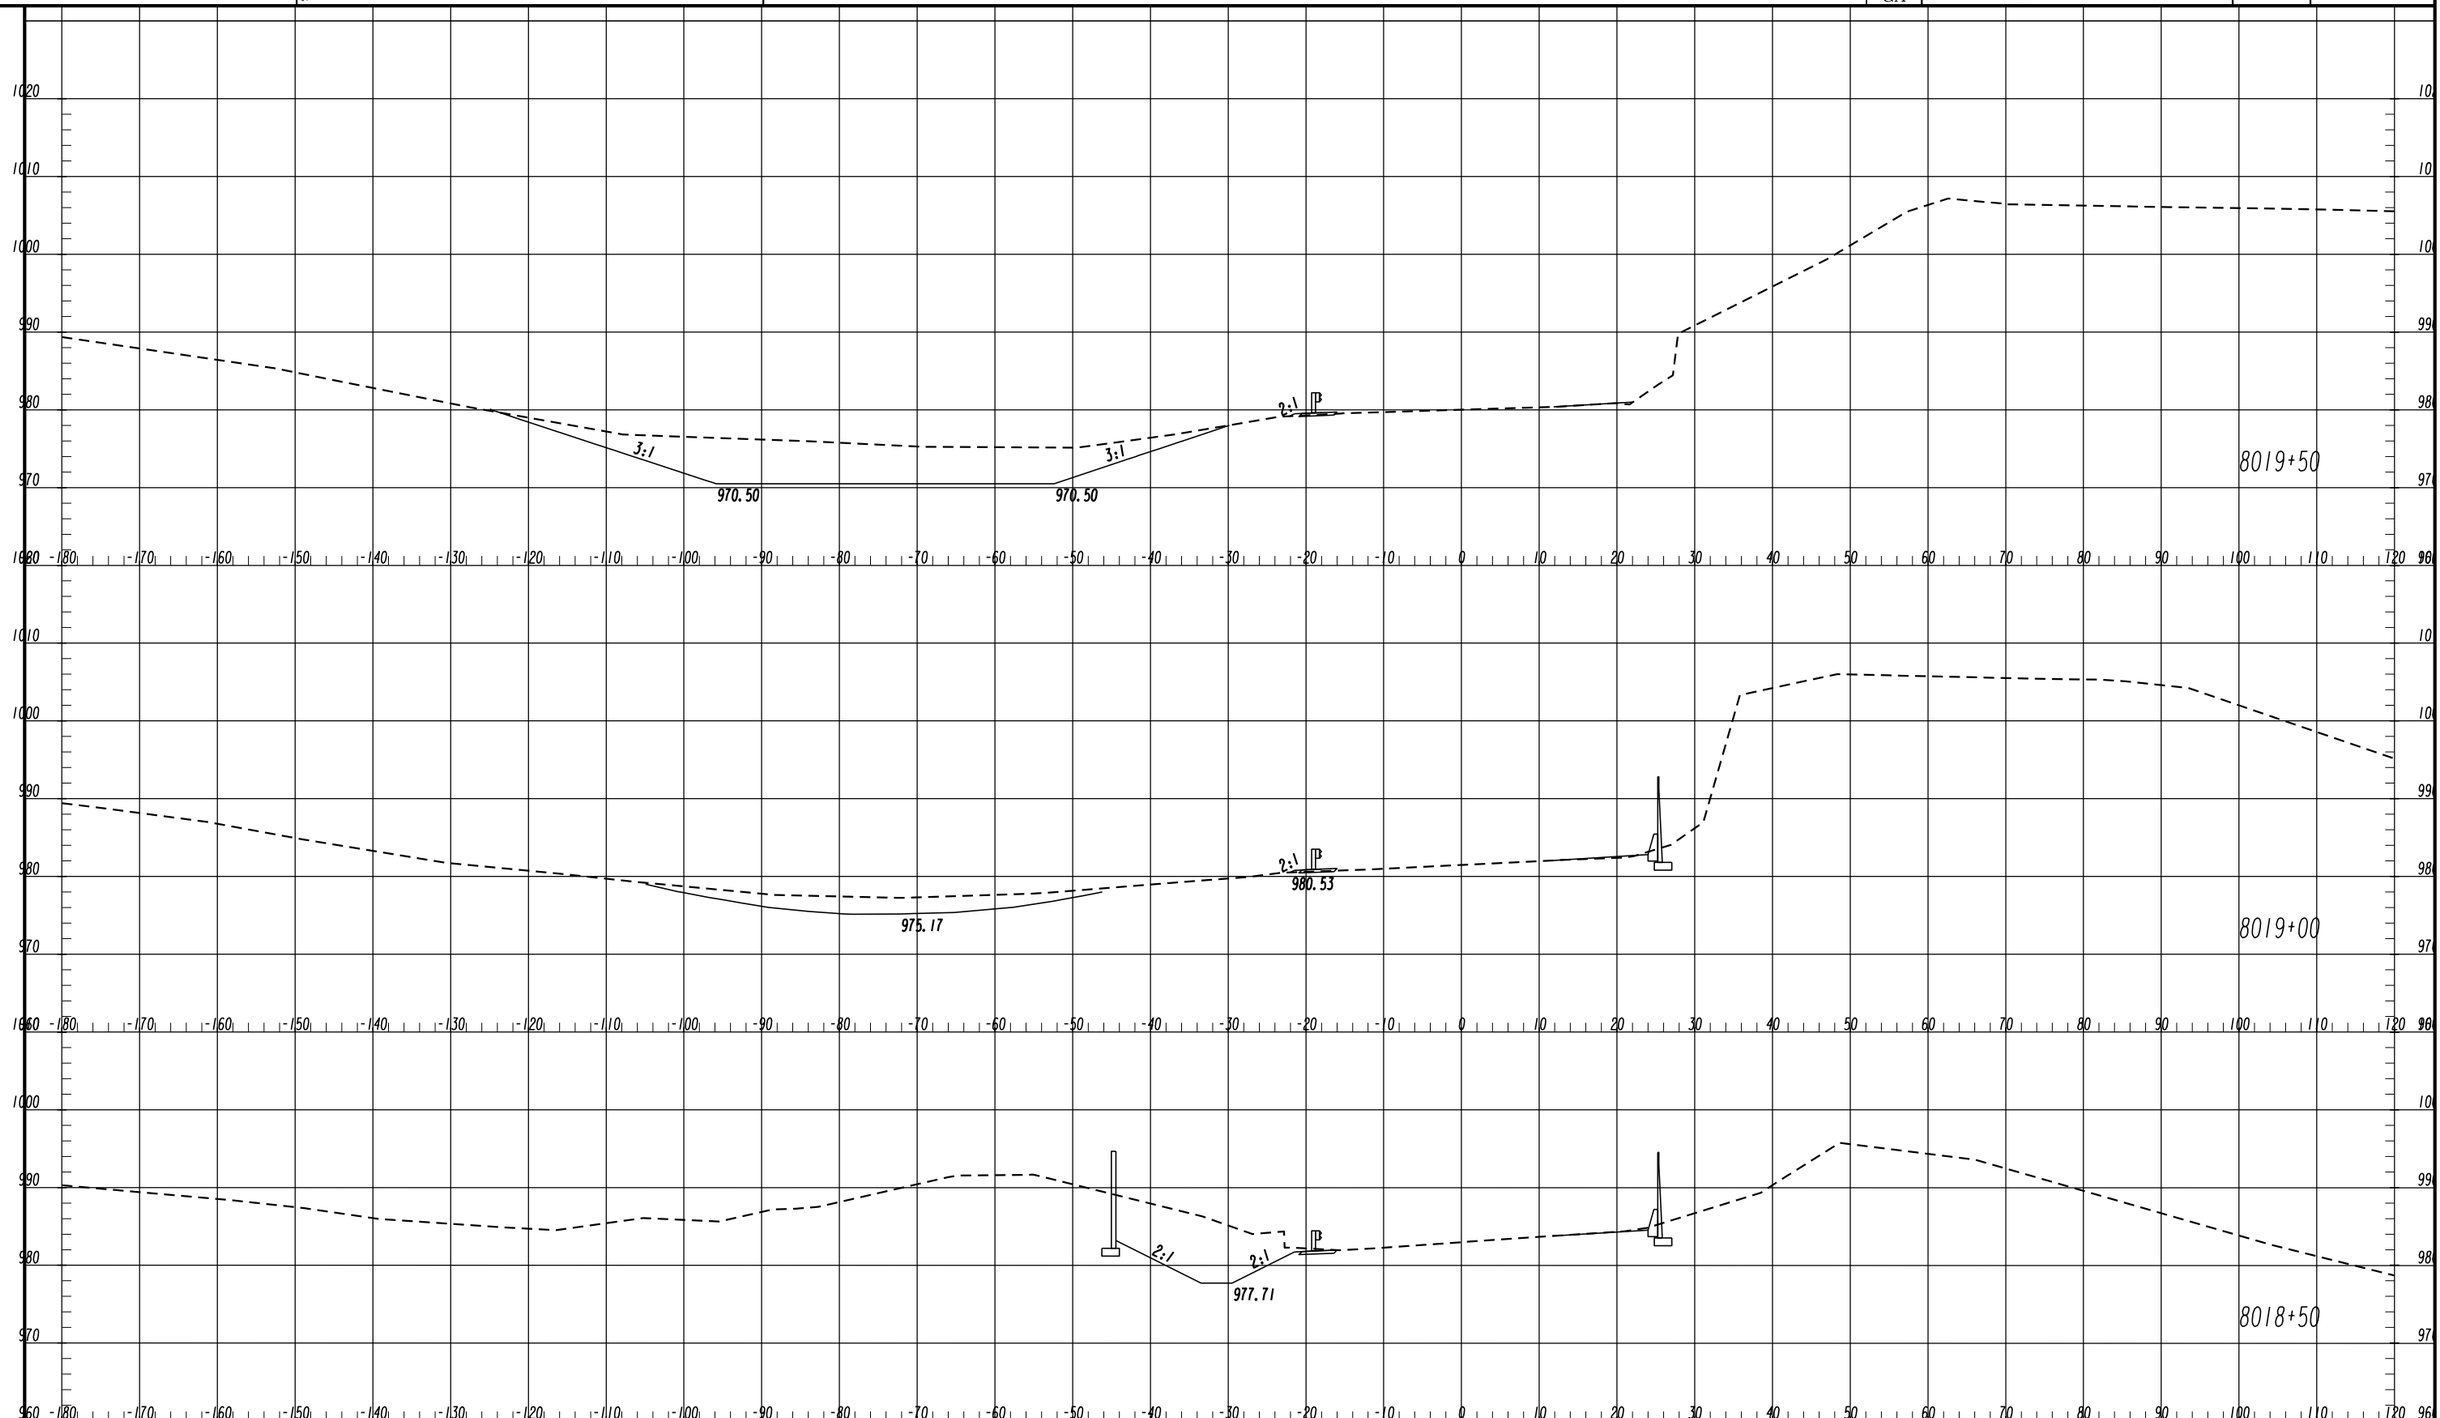

ARCADIS Design & Consultancy for natural and built assets

HORIZONTAL SCALE: 1" = 10'
VERTICAL SCALE: 1" = 10'

PRELIMINARY
NOT FOR CONSTRUCTION

RELEASE
FOR CONSTRUCTION
07/27/2016

REVISION DATES

STATE OF GEORGIA
DEPARTMENT OF TRANSPORTATION
OFFICE: INNOVATIVE DELIVERY

CROSS SECTIONS
985 NB

PROJECT: I-85 NORTH EXPRESS LANE EXTENSION
COUNTY: GWINNETT

DRAWING No. 23-206

11/30/2011 SUXSEW