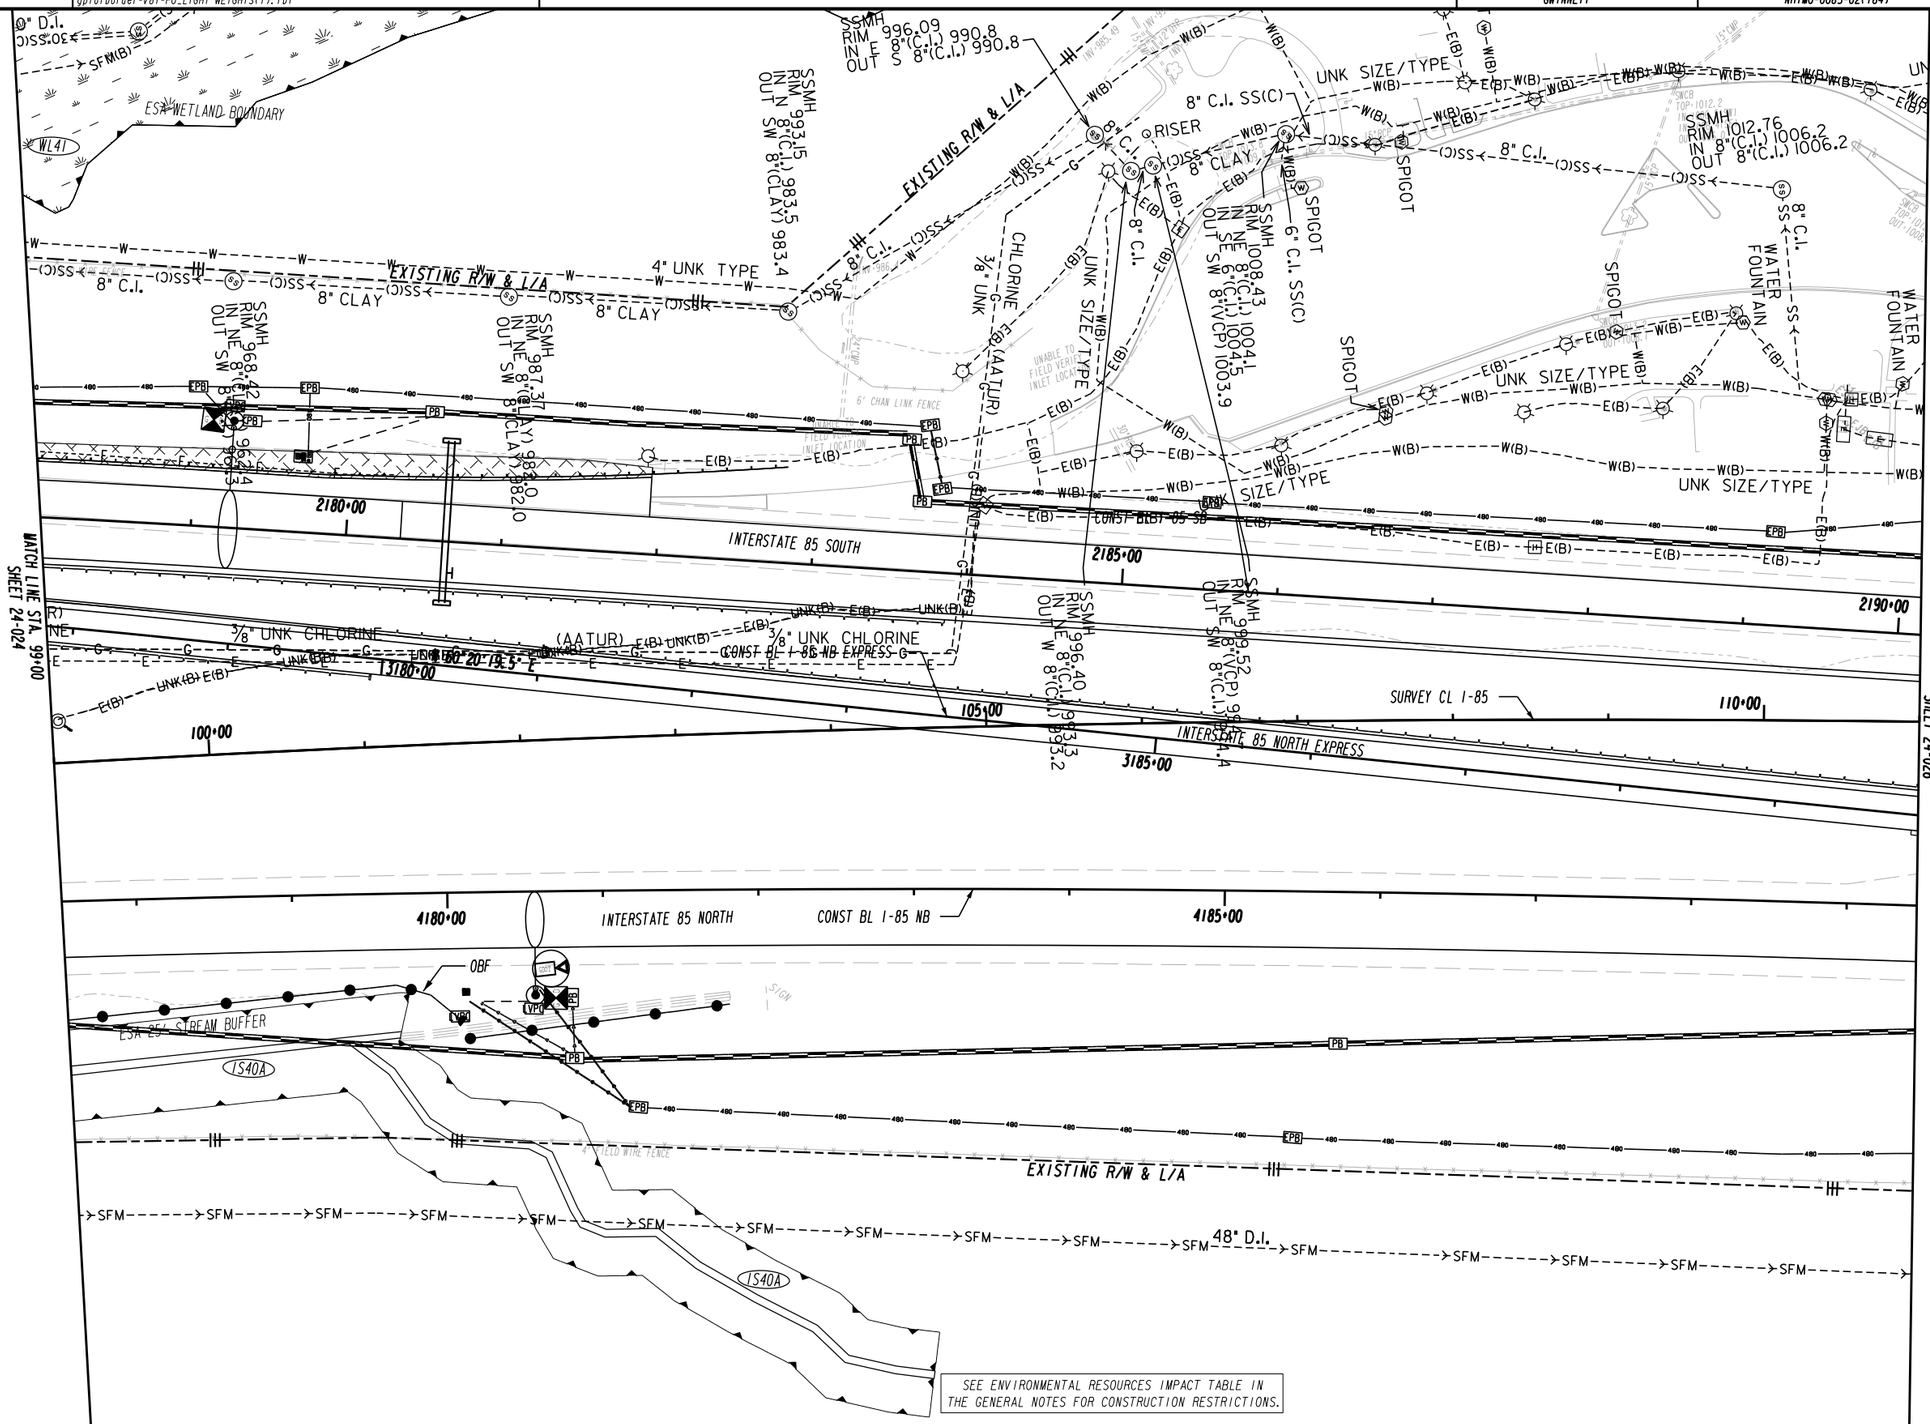

PROPERTY LINE	BEGIN LIMIT OF ACCESS.....BLA	ARCADIS Design & Consultancy for natural and built assets	RELEASE FOR CONSTRUCTION 07/27/2016
REQUIRED R/W LINE	END LIMIT OF ACCESS.....ELA		
CONSTRUCTION LIMITS	LIMIT OF ACCESS	SCALE IN FEET 0 50 100 200	
EASEMENT FOR CONSTR & MAINTENANCE OF SLOPES	R/W AND LIMIT OF ACCESS		
EASEMENT FOR CONSTR OF SLOPES	EXISTING R/W LINE		
EASEMENT FOR CONSTR OF DRIVES	OBLITERATE & REMOVE PAVEMENT & GRADE TO DRAIN		

REVISION DATES

STATE OF GEORGIA
DEPARTMENT OF TRANSPORTATION
OFFICE: INNOVATIVE DELIVERY

UTILITY PLANS

PROJECT: I-85 NORTH EXPRESS LANE EXTENSION
COUNTY: GWINNETT

DRAWING No. 24-025

GPLN