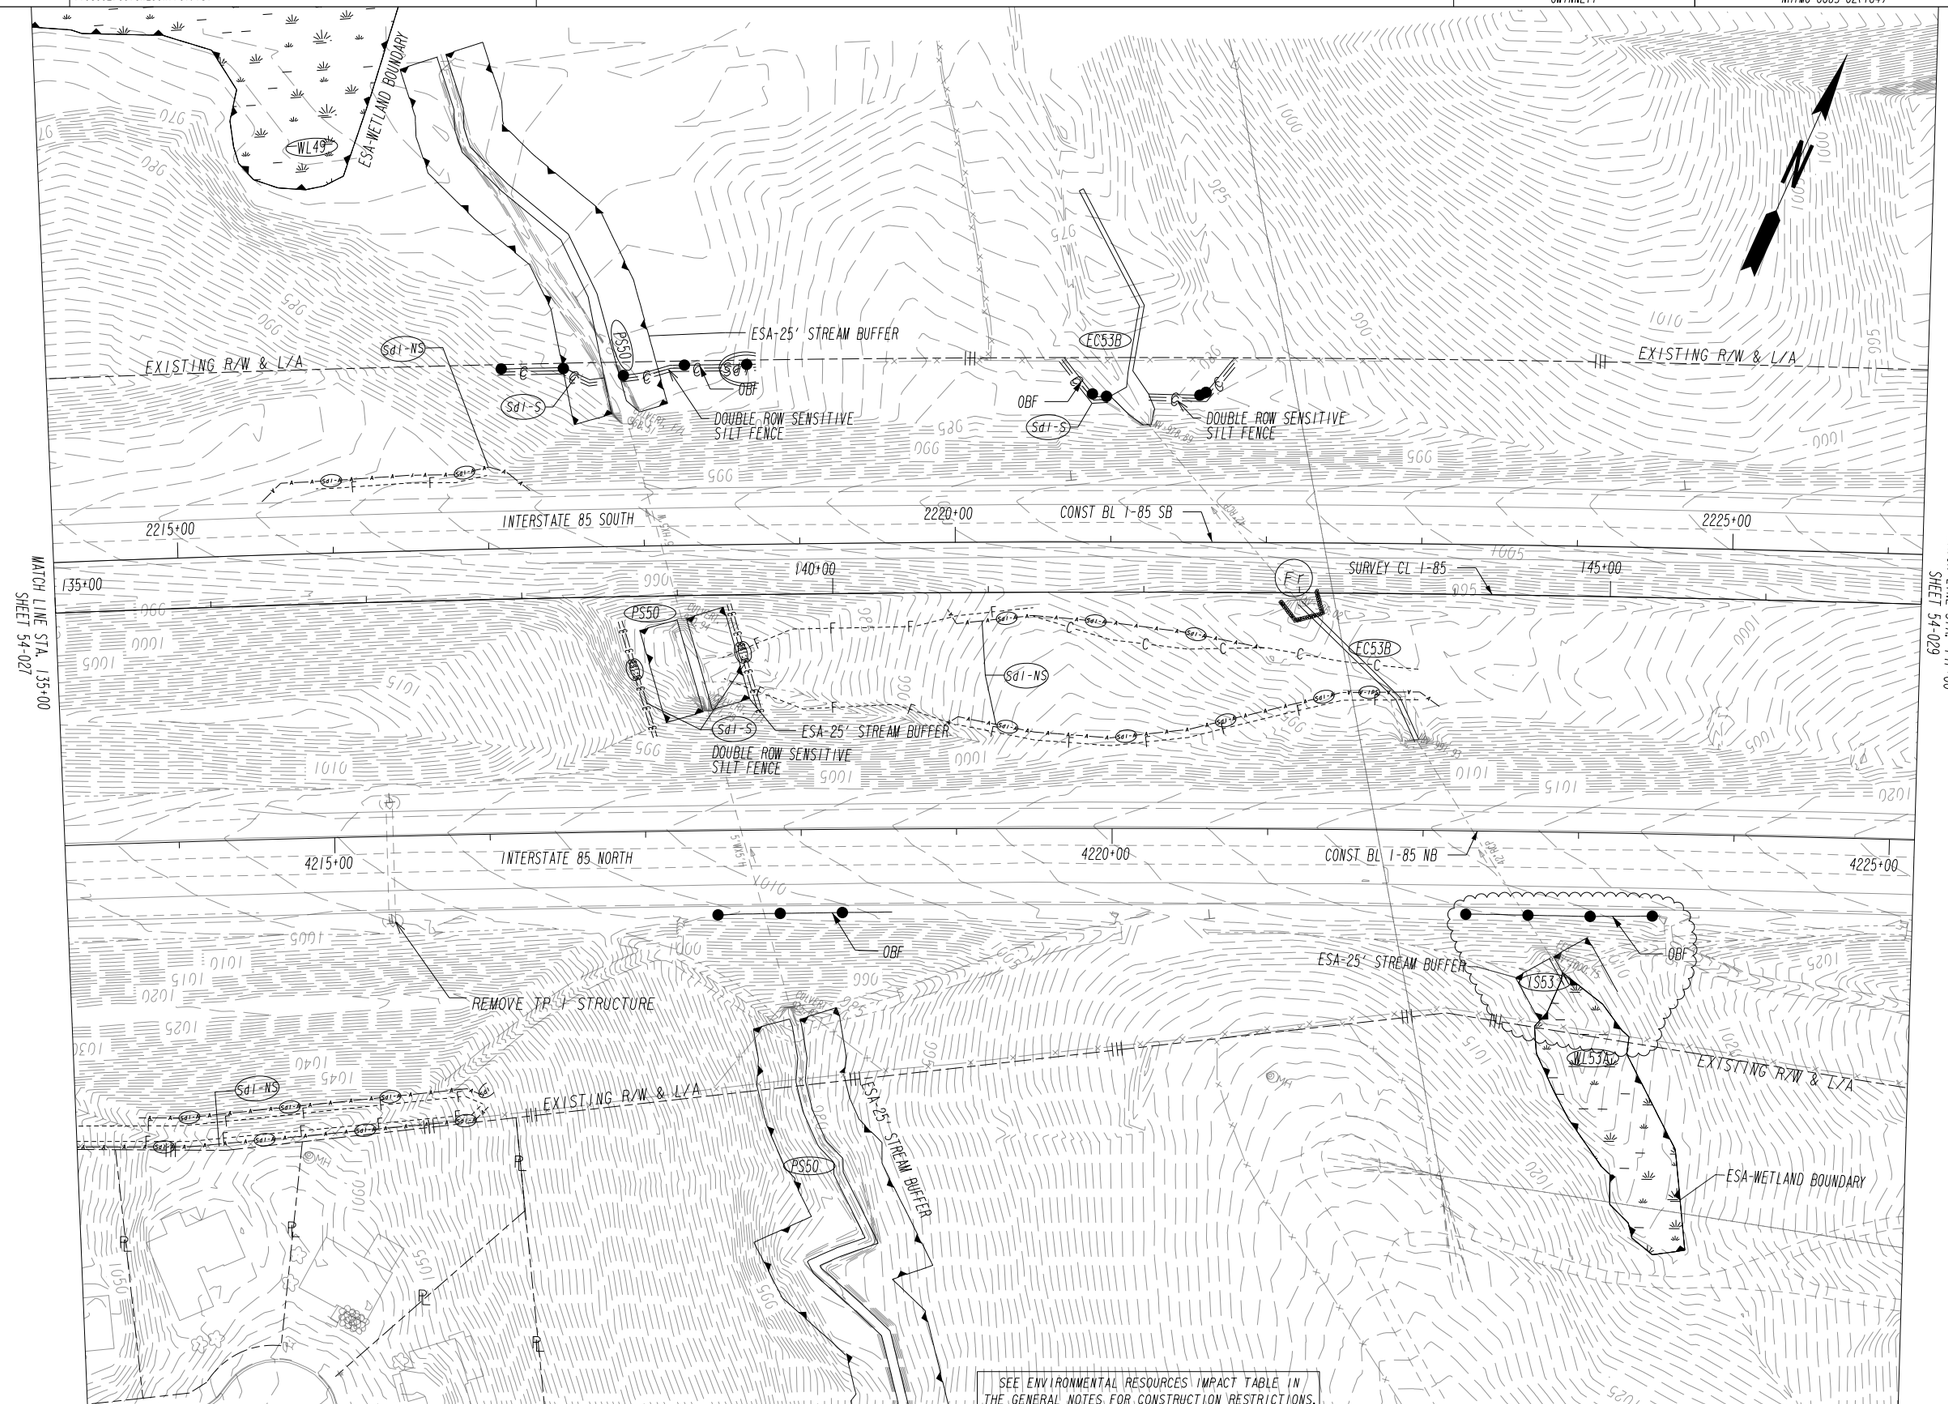

ARCADIS Design & Consultancy for natural and built assets

SCALE IN FEET

0 50 100 200

RELEASED FOR CONSTRUCTION 06/22/2016

REVISION DATES		
06/15/2016		
08/01/2016		

STATE OF GEORGIA
DEPARTMENT OF TRANSPORTATION

OFFICE: INNOVATIVE DELIVERY

BMP LOCATION DETAILS
STAGE IA

PROJECT: I-85 NORTH EXPRESS LANE EXTENSION
COUNTY: GWINNETT

DRAWING No. 54-028