COUNTY	PROJECT NUMBER	SHEET NO.	TOTAL SHEETS
GWINNETT	CM-85-2(176)	16	108

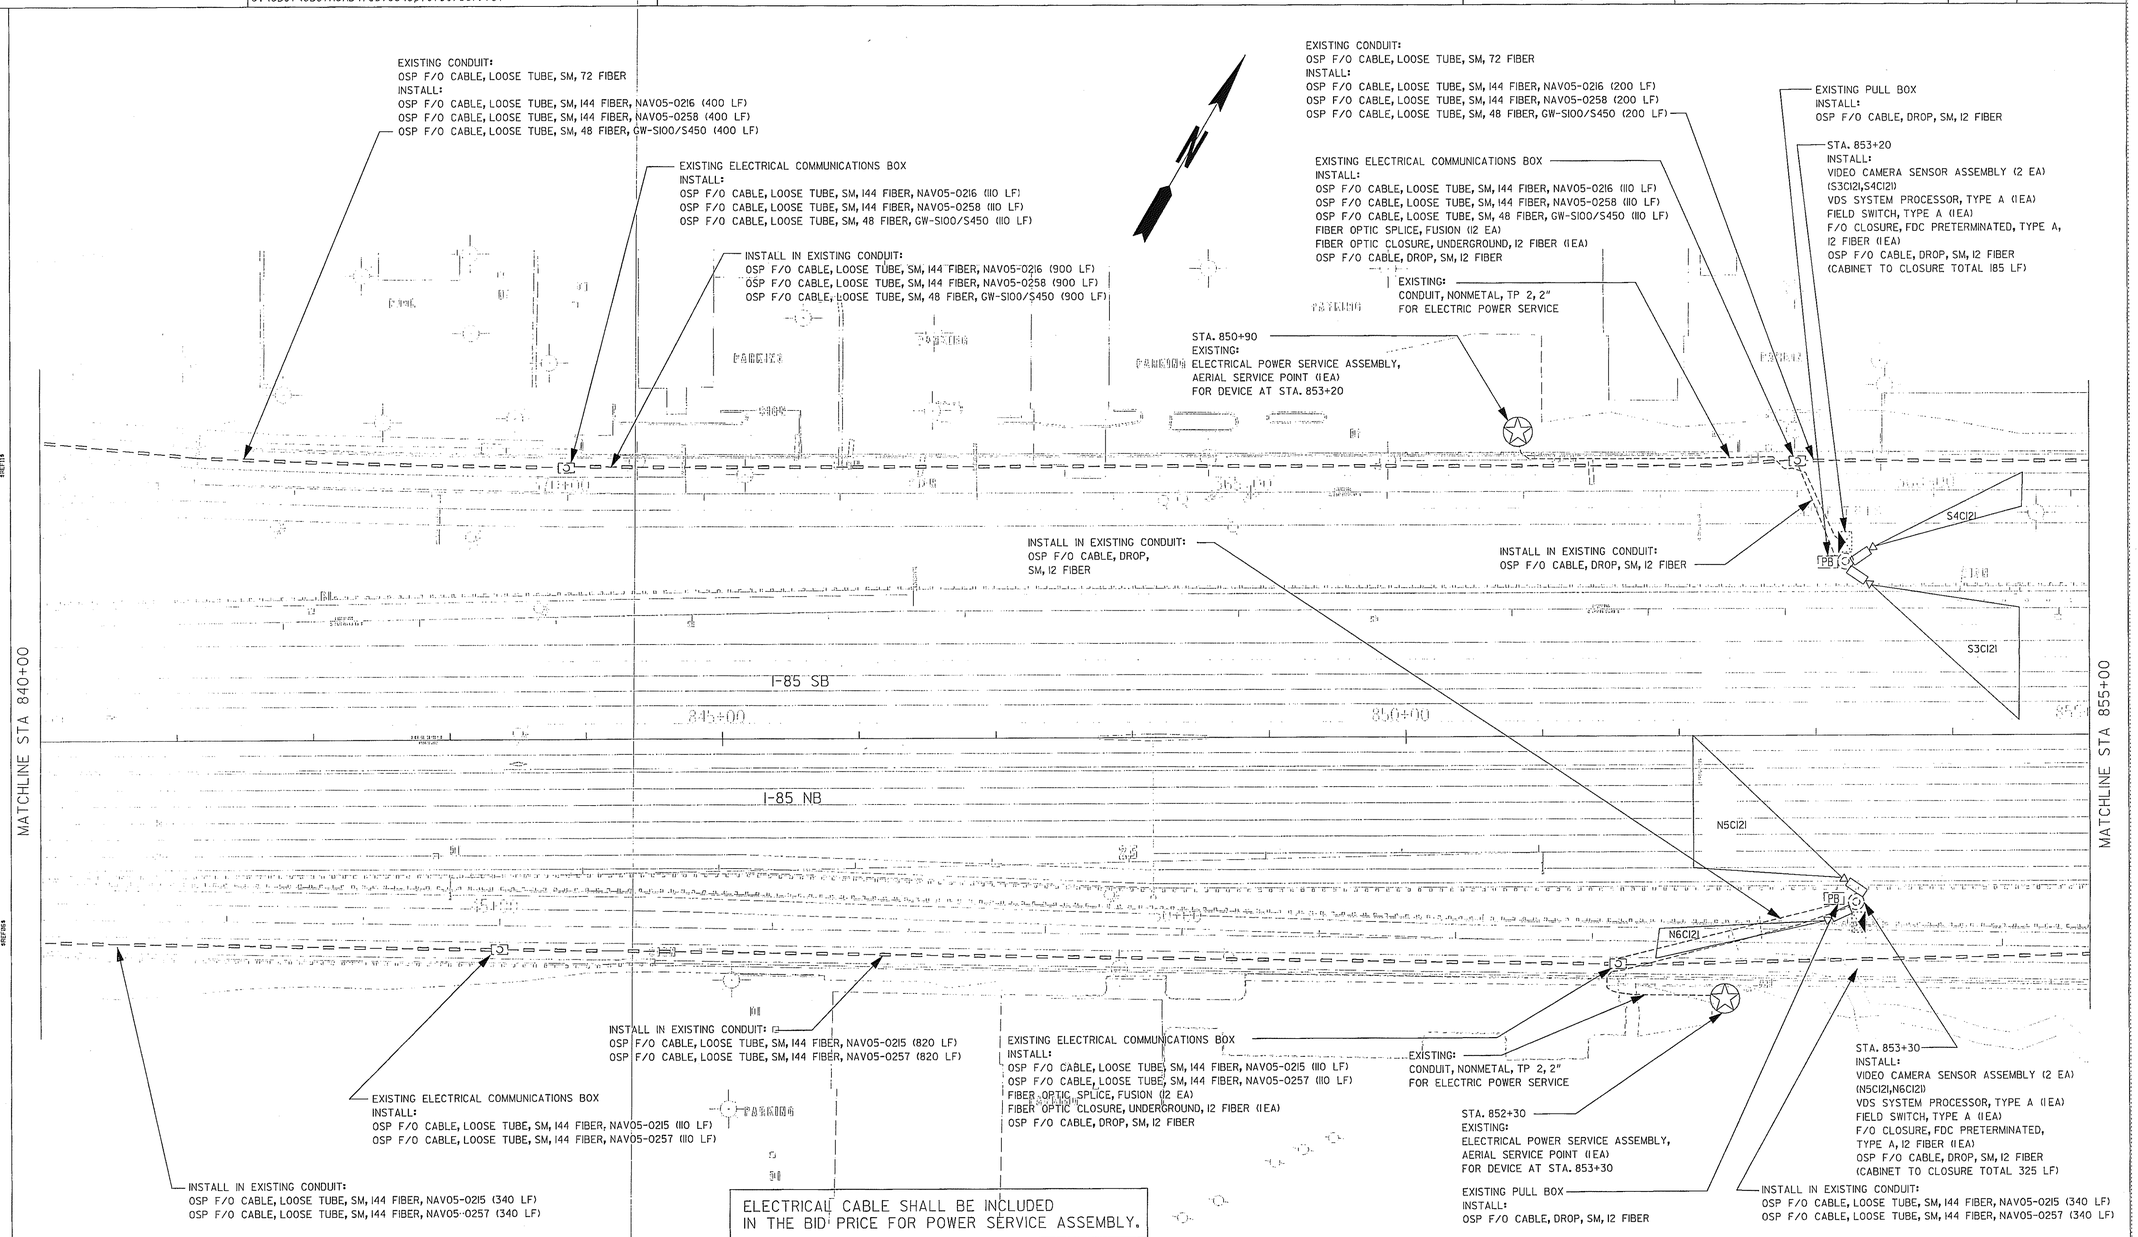

ELECTRICAL CABLE SHALL BE INCLUDED IN THE BID PRICE FOR POWER SERVICE ASSEMBLY.

GEORGIA
DEPARTMENT OF TRANSPORTATION

50 0 50 100
SCALE IN FEET

REVISION DATES		
3-16-09		
6-25-09		

STATE OF GEORGIA
DEPARTMENT OF TRANSPORTATION
OFFICE OF TRAFFIC OPERATIONS

I-85 NORTH ATMS

DRAWING No.
28-4