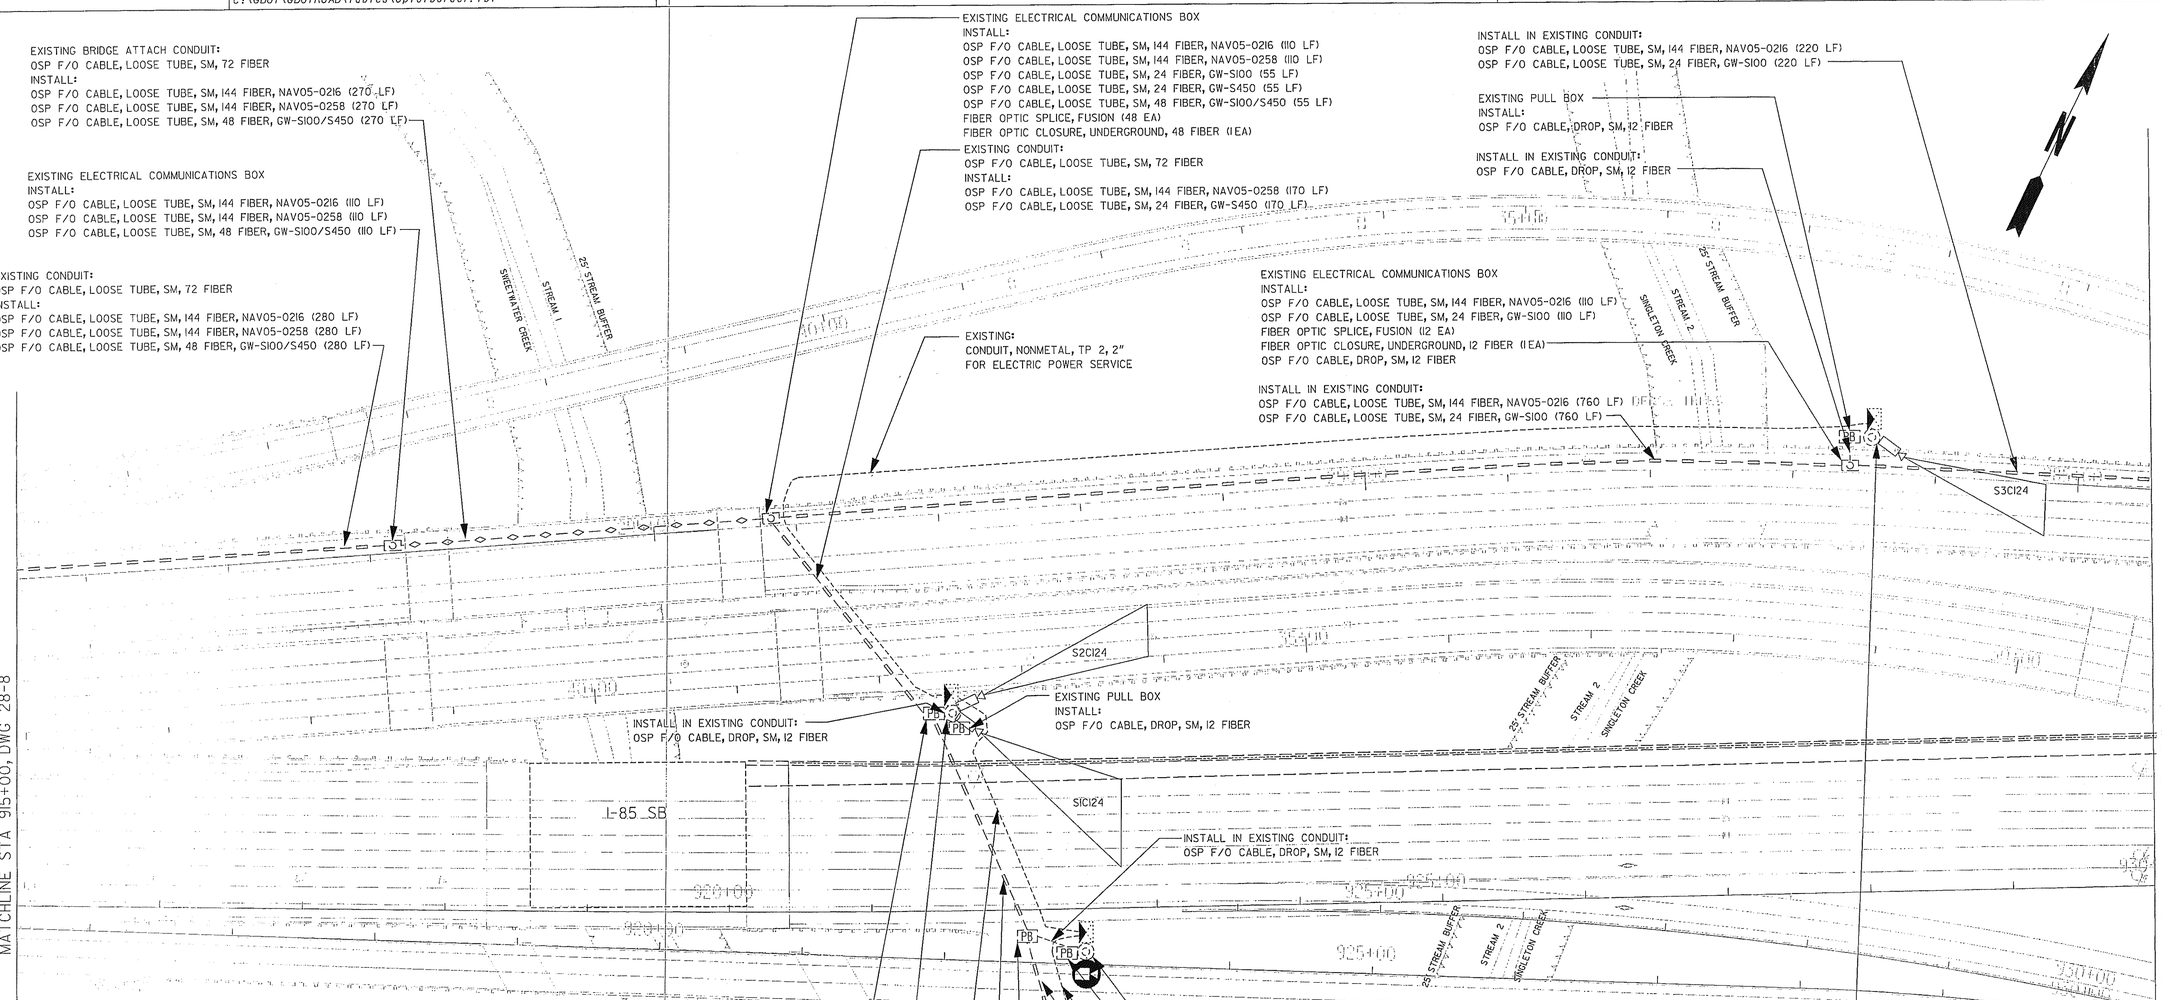

ELECTRICAL CABLE SHALL BE INCLUDED IN THE BID PRICE FOR POWER SERVICE ASSEMBLY.

GEORGIA
DEPARTMENT OF TRANSPORTATION

50 0 50 100
SCALE IN FEET

REVISION DATES		
6-17-08		
3-16-09		
6-25-09		

STATE OF GEORGIA
DEPARTMENT OF TRANSPORTATION
OFFICE OF TRAFFIC OPERATIONS

I-85 NORTH ATMS

DRAWING No. 28-9