6/25/2009 4:43:31 PM Not a PRF
USER:amorgan C:\GDOT\GDOTROAD\tables\Gplotborder.tbl
DGN

COUNTY	PROJECT NUMBER	SHEET NO.	TOTAL SHEETS
GWINNETT	CM-85-2(176)	24	108

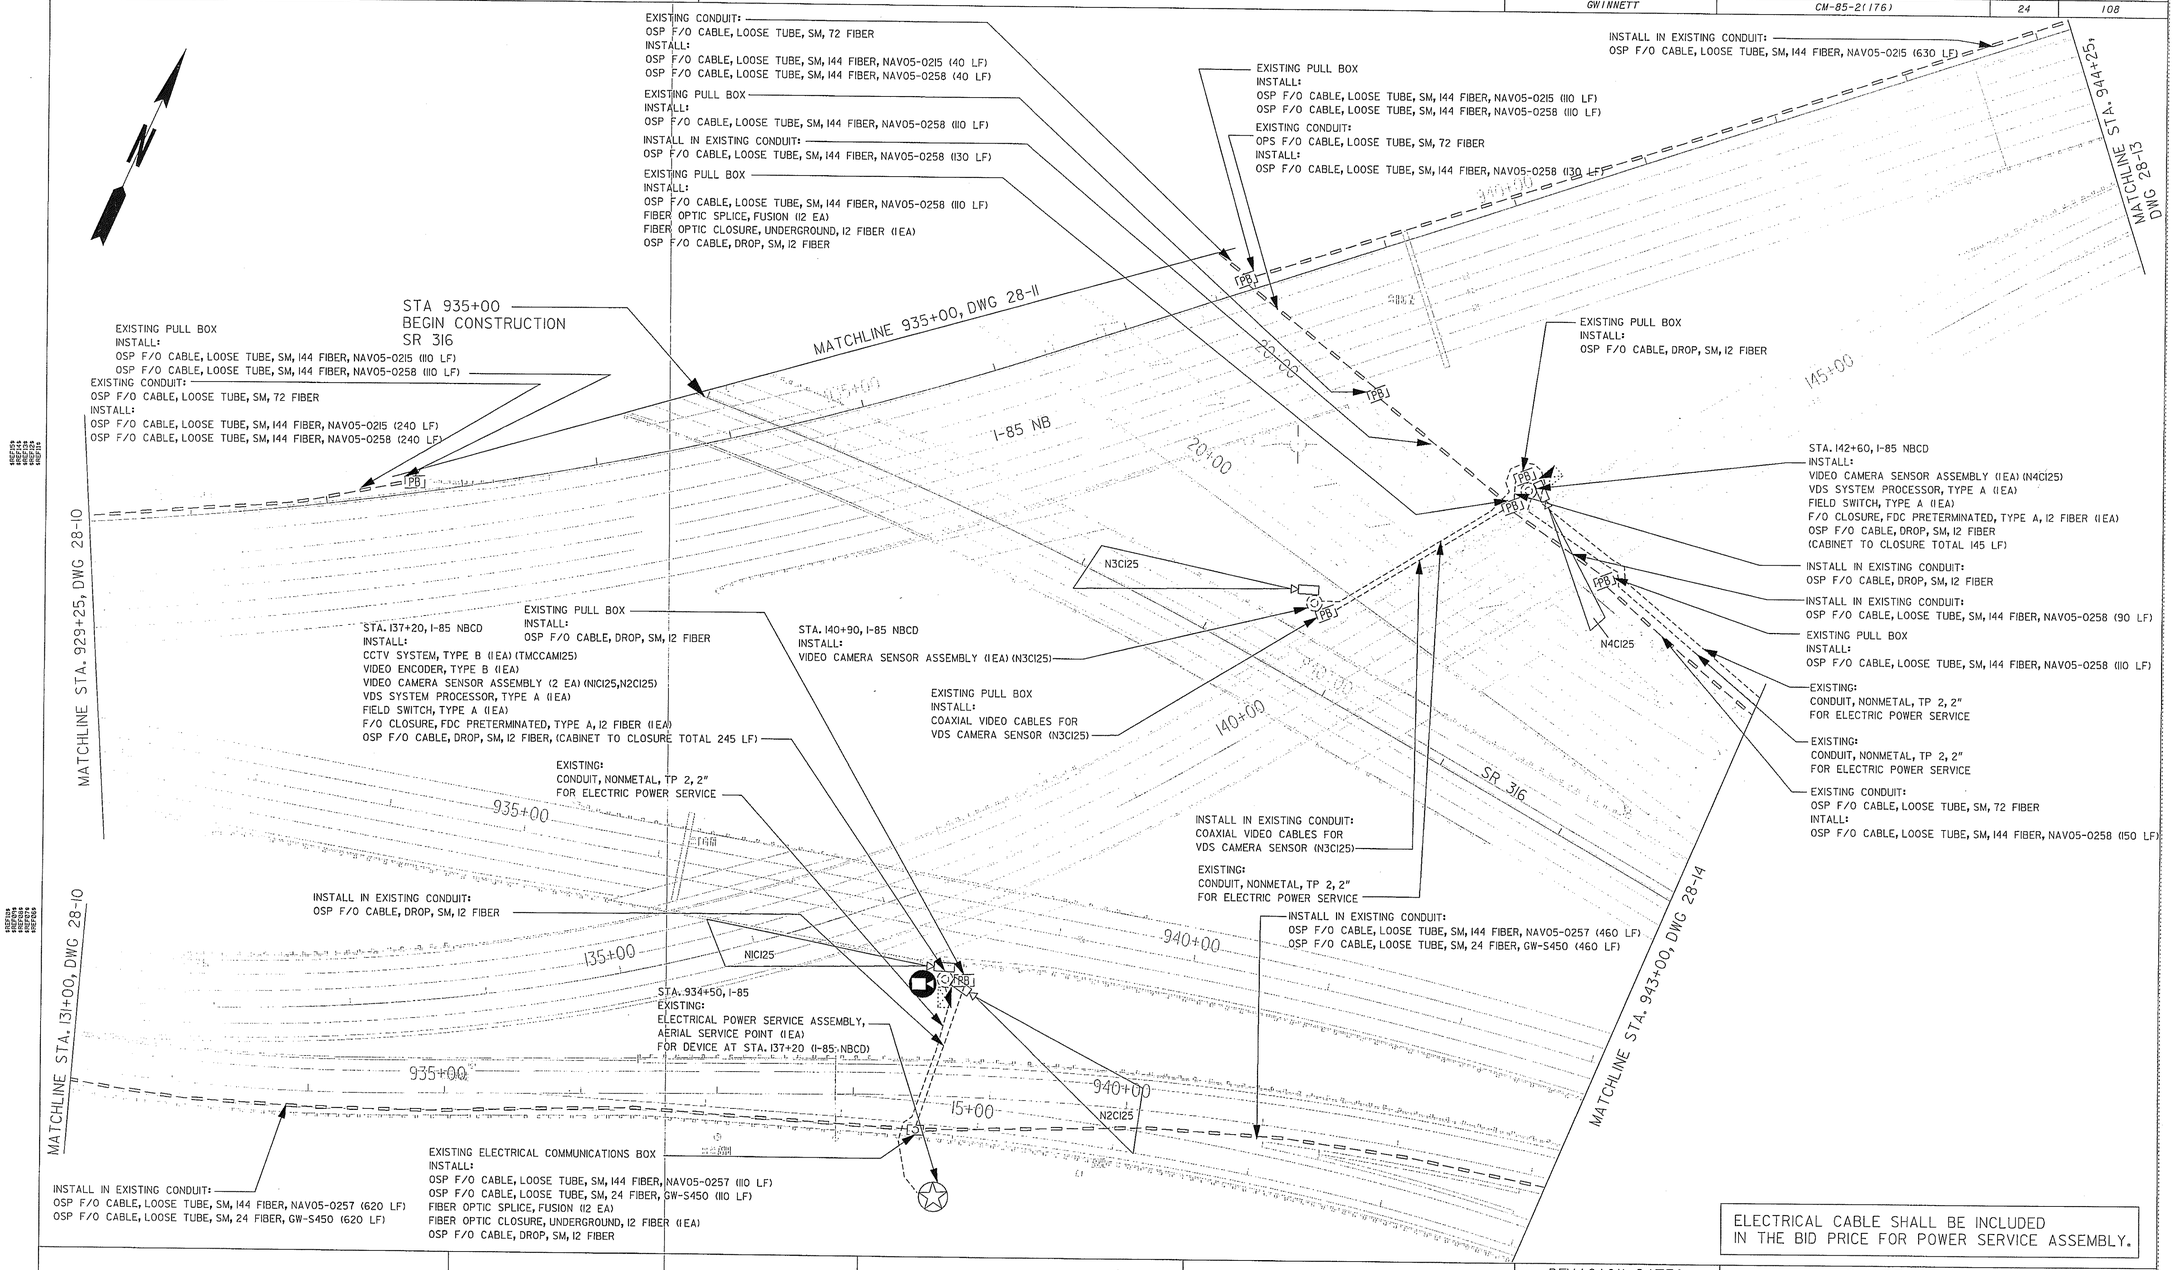

ELECTRICAL CABLE SHALL BE INCLUDED
IN THE BID PRICE FOR POWER SERVICE ASSEMBLY.

GEORGIA
DEPARTMENT OF TRANSPORTATION

50 0 50 100
SCALE IN FEET

REVISION DATES		
6-17-08		
3-16-09		
6-25-09		

STATE OF GEORGIA
DEPARTMENT OF TRANSPORTATION
OFFICE OF TRAFFIC OPERATIONS

I-85 NORTH ATMS

DRAWING No.
28-12

GPLN