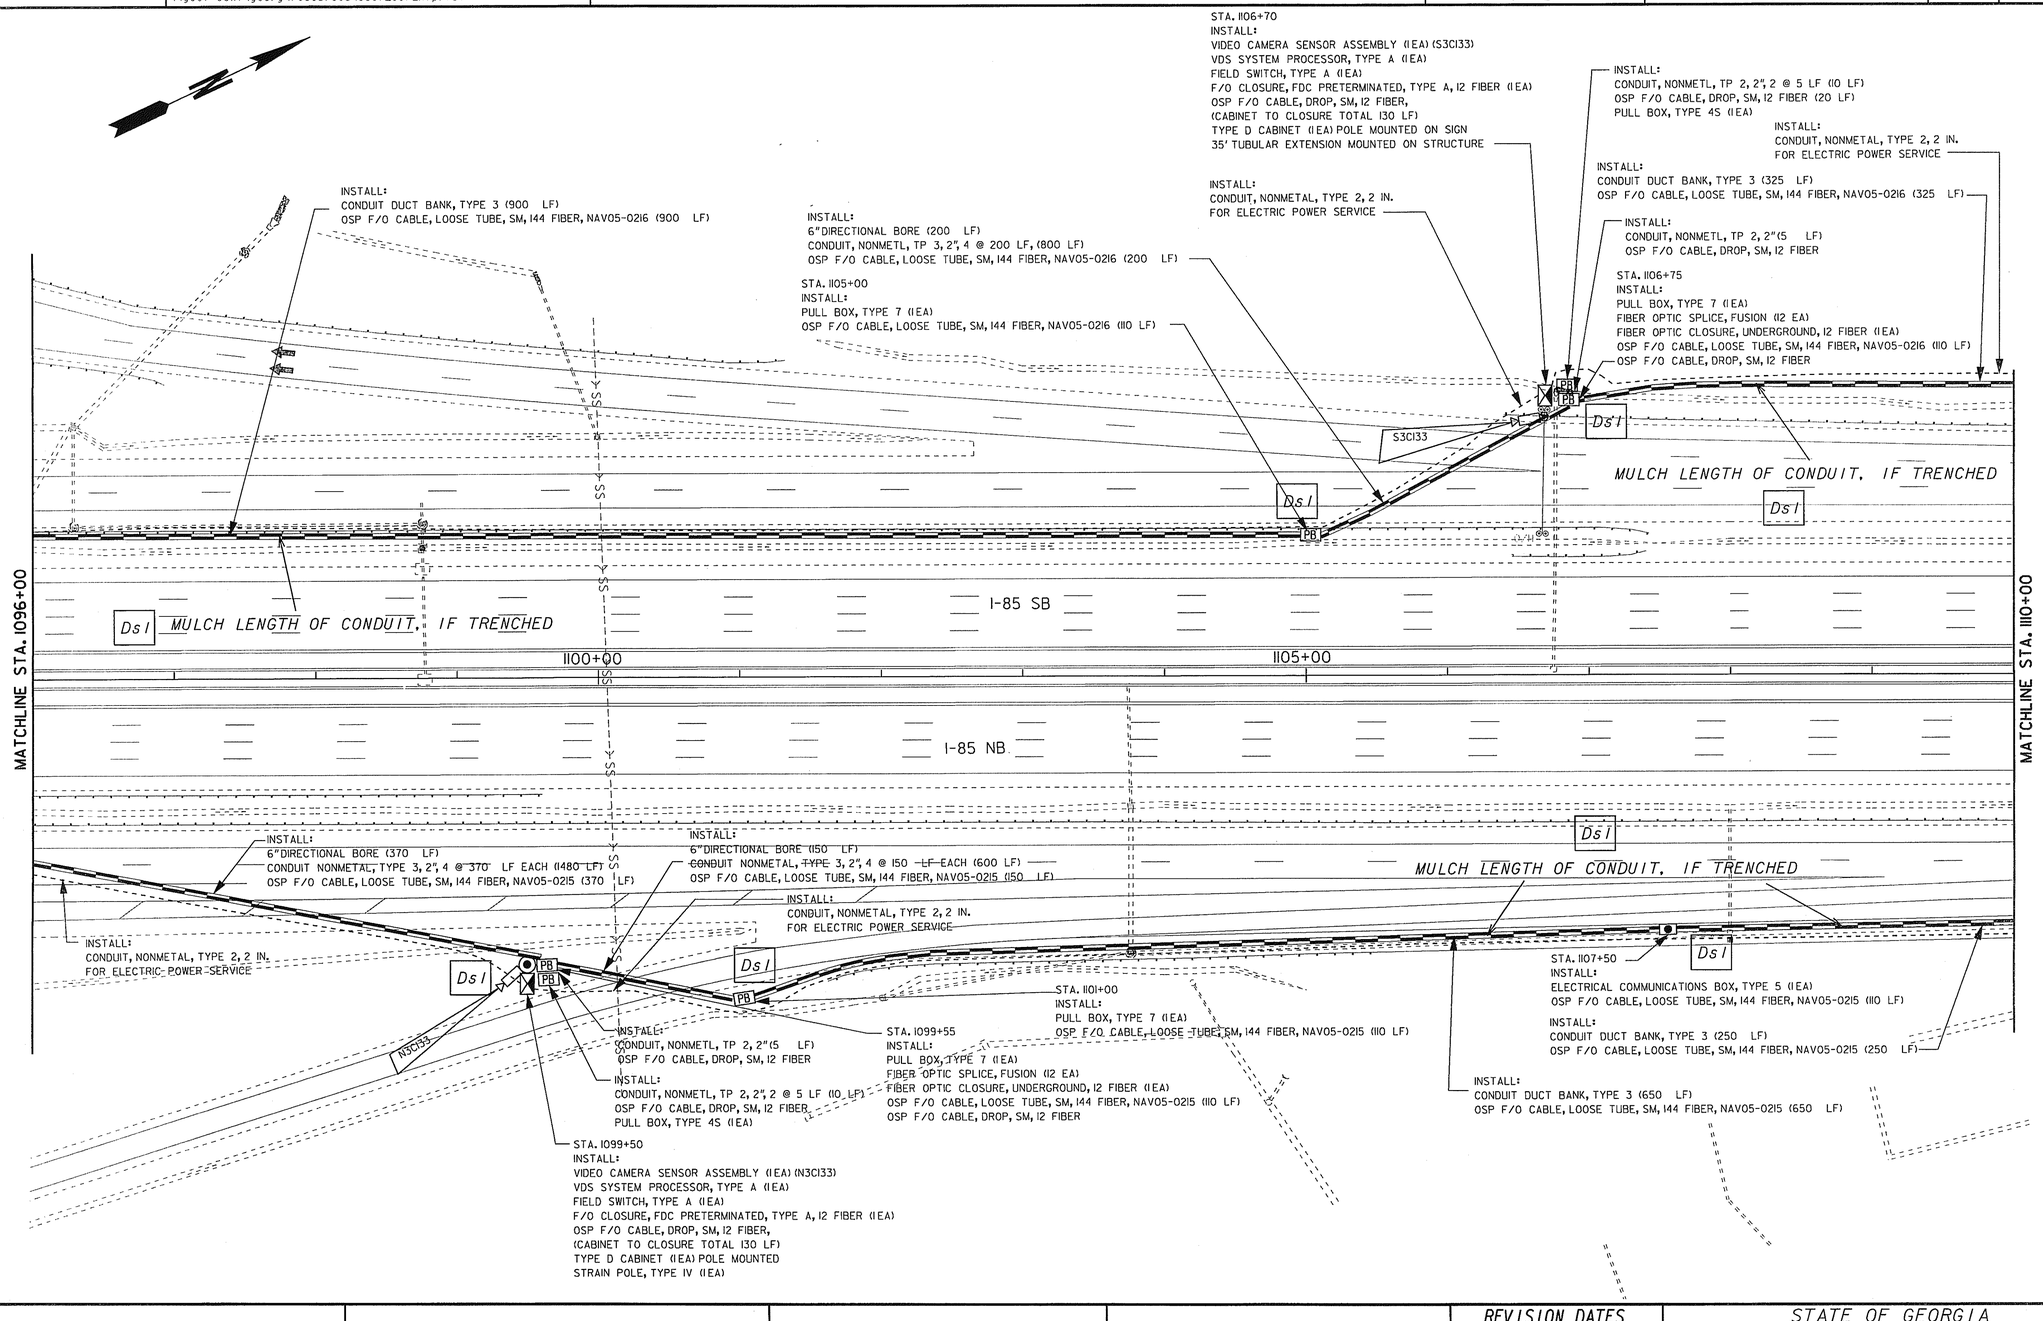

GEORGIA
DEPARTMENT OF TRANSPORTATION

50 0 50 100
SCALE IN FEET

REVISION DATES		
3-16-09		

STATE OF GEORGIA
DEPARTMENT OF TRANSPORTATION
OFFICE OF TRAFFIC OPERATIONS

I-85 NORTH ATMS

DRAWING No.
28-28