STATE	PROJECT NUMBER	SHEET NO.	TOTAL SHEETS
GA.	CM-85-2(176)	77	108

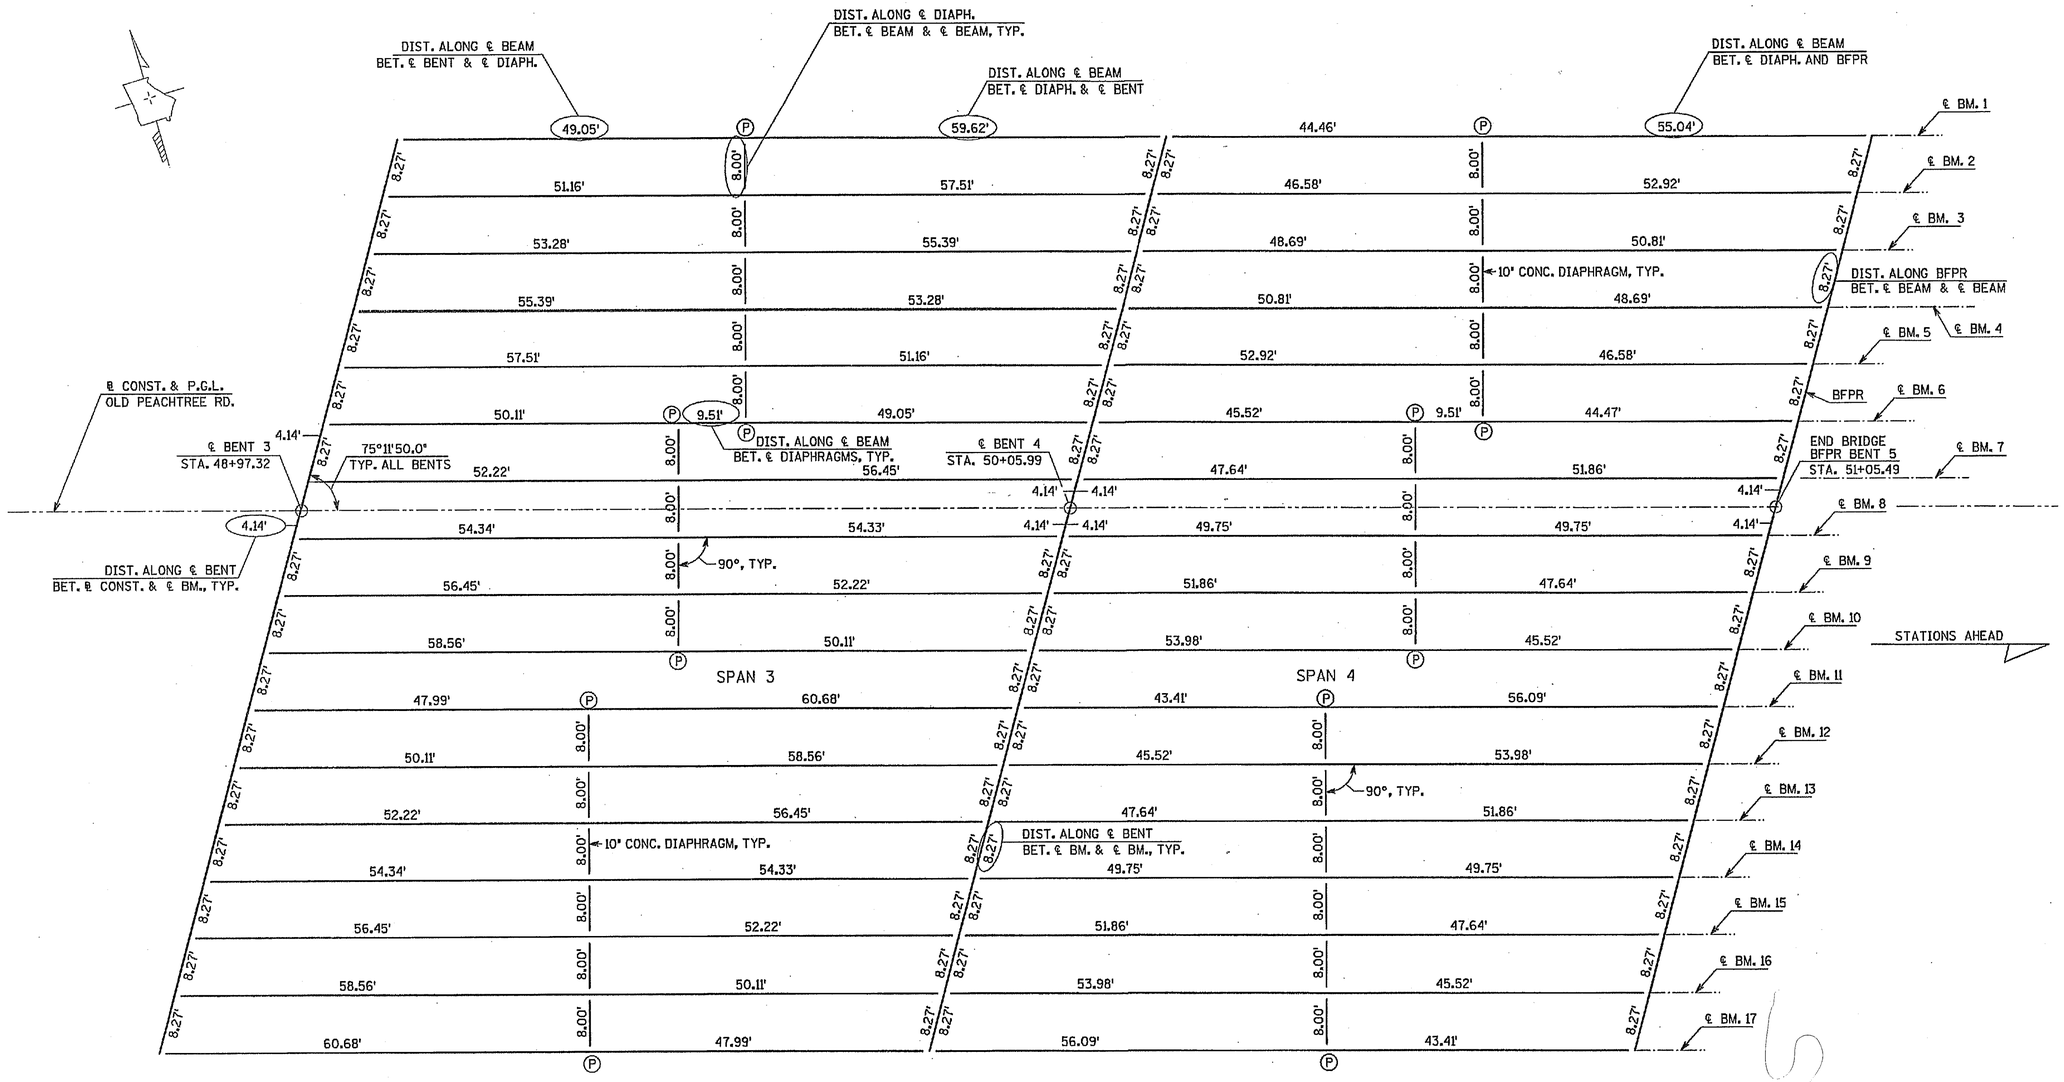

BEAM FRAMING PLAN - SPANS 3 AND 4

SCALE: 1" = 10'

NOTES:

1. ALL BENTS ARE PARALLEL.
2. ALL CONCRETE DIAPHRAGMS ARE 10" WIDE AND PLACED NORMAL TO BEAMS. THERE IS NO DIAPHRAGM BETWEEN BEAMS 10 & 11.
3. ALL BEAMS ARE PARALLEL TO ℄ CONST. OLD PEACHTREE RD.
4. (P) DENOTES ROD RECESS LOCATION.

X281

Moreland Altobelli Associates, Inc.
2211 Beaver Ruin Road, Suite 190
Norcross, Georgia 30071
Tel.: (770) 263-5945

	NAME		NAME		NAME
DESIGNED BY	KAK	DRAWN BY	JTC	QUANTITIES BY	THR
CHECKED BY	OJI	CHECKED BY	KAK	CHECKED BY	KAK
SUPERVISED BY	HISHAM H. DEEB, P.E.			DATE:	DEC. 2000

GEORGIA
DEPARTMENT OF TRANSPORTATION
D.O.T. LIAISON
REVIEWED BY
DATE

△	DATE	BY	REVISIONS

OLD PEACHTREE ROAD INTERCHANGE @ I-85
BRIDGE NO. 3 - CR. 14 (OLD PEACHTREE RD.) OVER I-85
BEAM FRAMING PLAN - SPANS 3 AND 4

DRAWING NUMBER 3S-7 OF 31

g:\stru\97539\br\3\b3-07fp.dgn Apr. 27, 2001 16:22:08