STATE	PROJECT NUMBER	SHEET NO.	TOTAL SHEETS
GA.	STP 054-1(37)	11	66

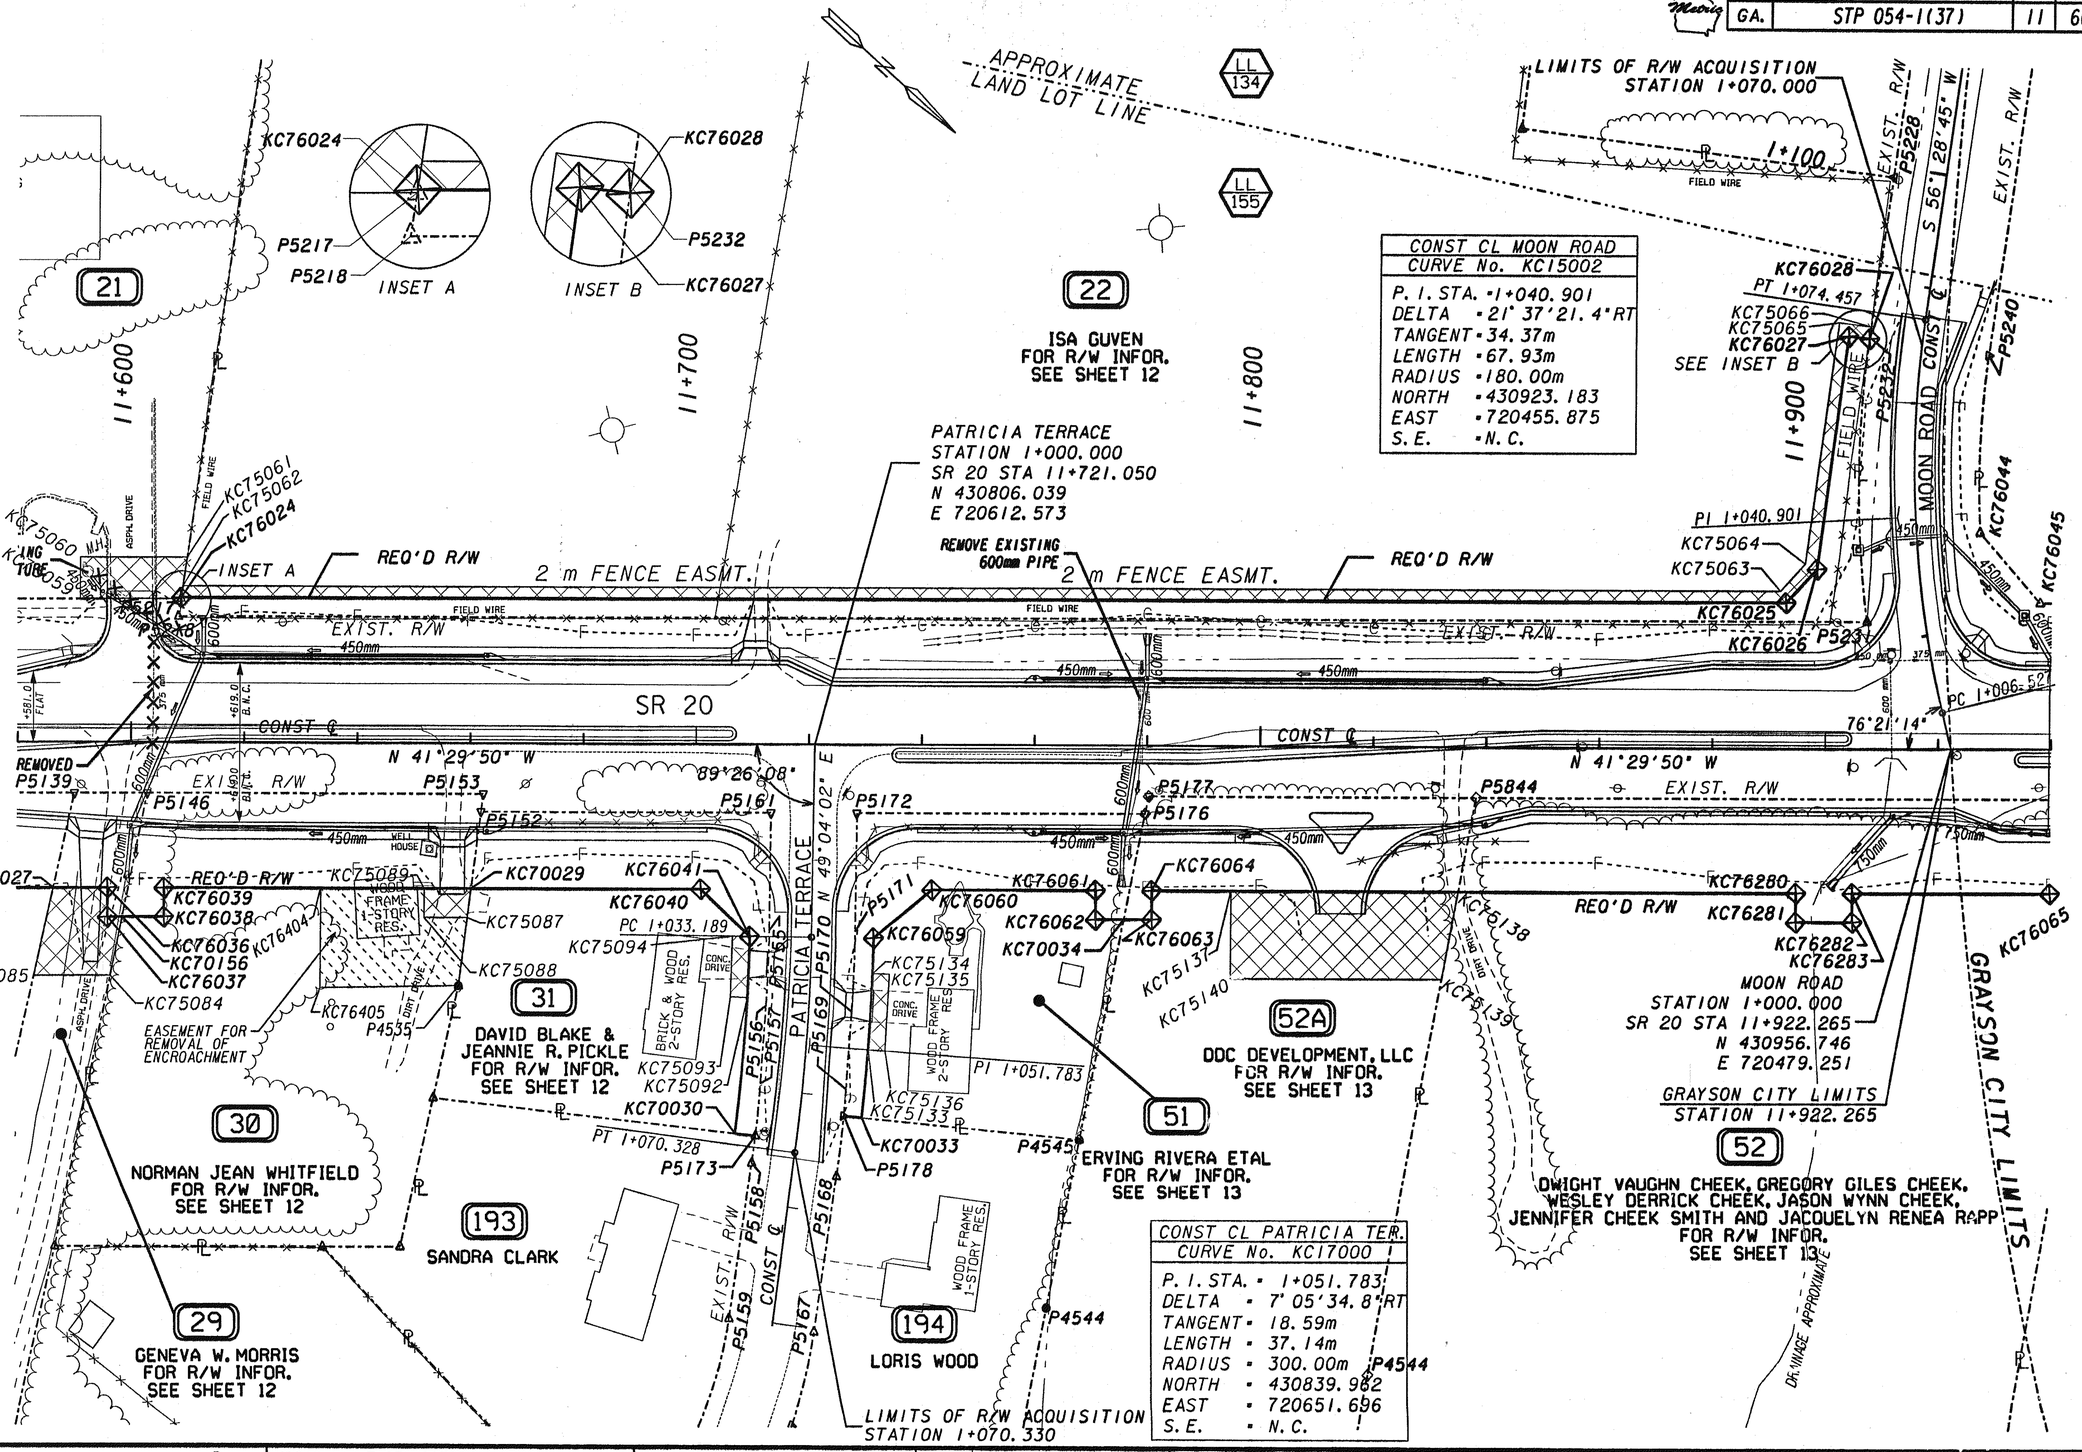

PROPERTY AND EXISTING R/W LINE	BEGIN LIMIT OF ACCESS ..... BLA
REQUIRED R/W LINE — REQ'D	END LIMIT OF ACCESS ..... ELA
CONSTRUCTION LIMITS	LIMIT OF ACCESS
EASEMENT FOR CONSTRUCTION & MAINTENANCE OF SLOPES	R/W AND LIMIT OF ACCESS
EASEMENT FOR CONSTR OF SLOPES	EXISTING R/W LINE — EXST.
EASEMENT FOR CONSTR OF DRIVES	

RATIO = 1:500

0 10 20 40

SCALE IN METERS

DATE	REVISIONS	DATE	REVISIONS
4/7/04	REV EASM'T PAR 52	-	REV DRIVE EASM'T PAR 52A.
9/27/04	REV R/W PAR 29, 30, 51, 52		
9/27/04	REV EASM'T PAR 29		
9/27/04	REMOVED TAKE PAR 193, 194		
01/27/05	REV REQD TO EXIST PAR 32.		
09/12/05	ADDED TEMP ESM'T PAR 30.		
01/19/06	REV PAR 52. ADDED PAR 52A.		

LAND LOT NO. 155, 134

LAND DISTRICT 5

GMD 1295

SHOWDATETIME$$$$$$

DGN$SPECIFICATION$$$$$$$$$$$$$$$$$$$$$$$$

GEORGIA
DEPARTMENT OF TRANSPORTATION
RIGHT OF WAY PLAN
PROJECT STP-054-1(37)
COUNTY GWINNETT
DATE 6/09/03 DWG NO. R-11