STATE	PROJECT NUMBER	SHEET NO.	TOTAL SHEETS
GA.	STP 054-1(37)	15	66

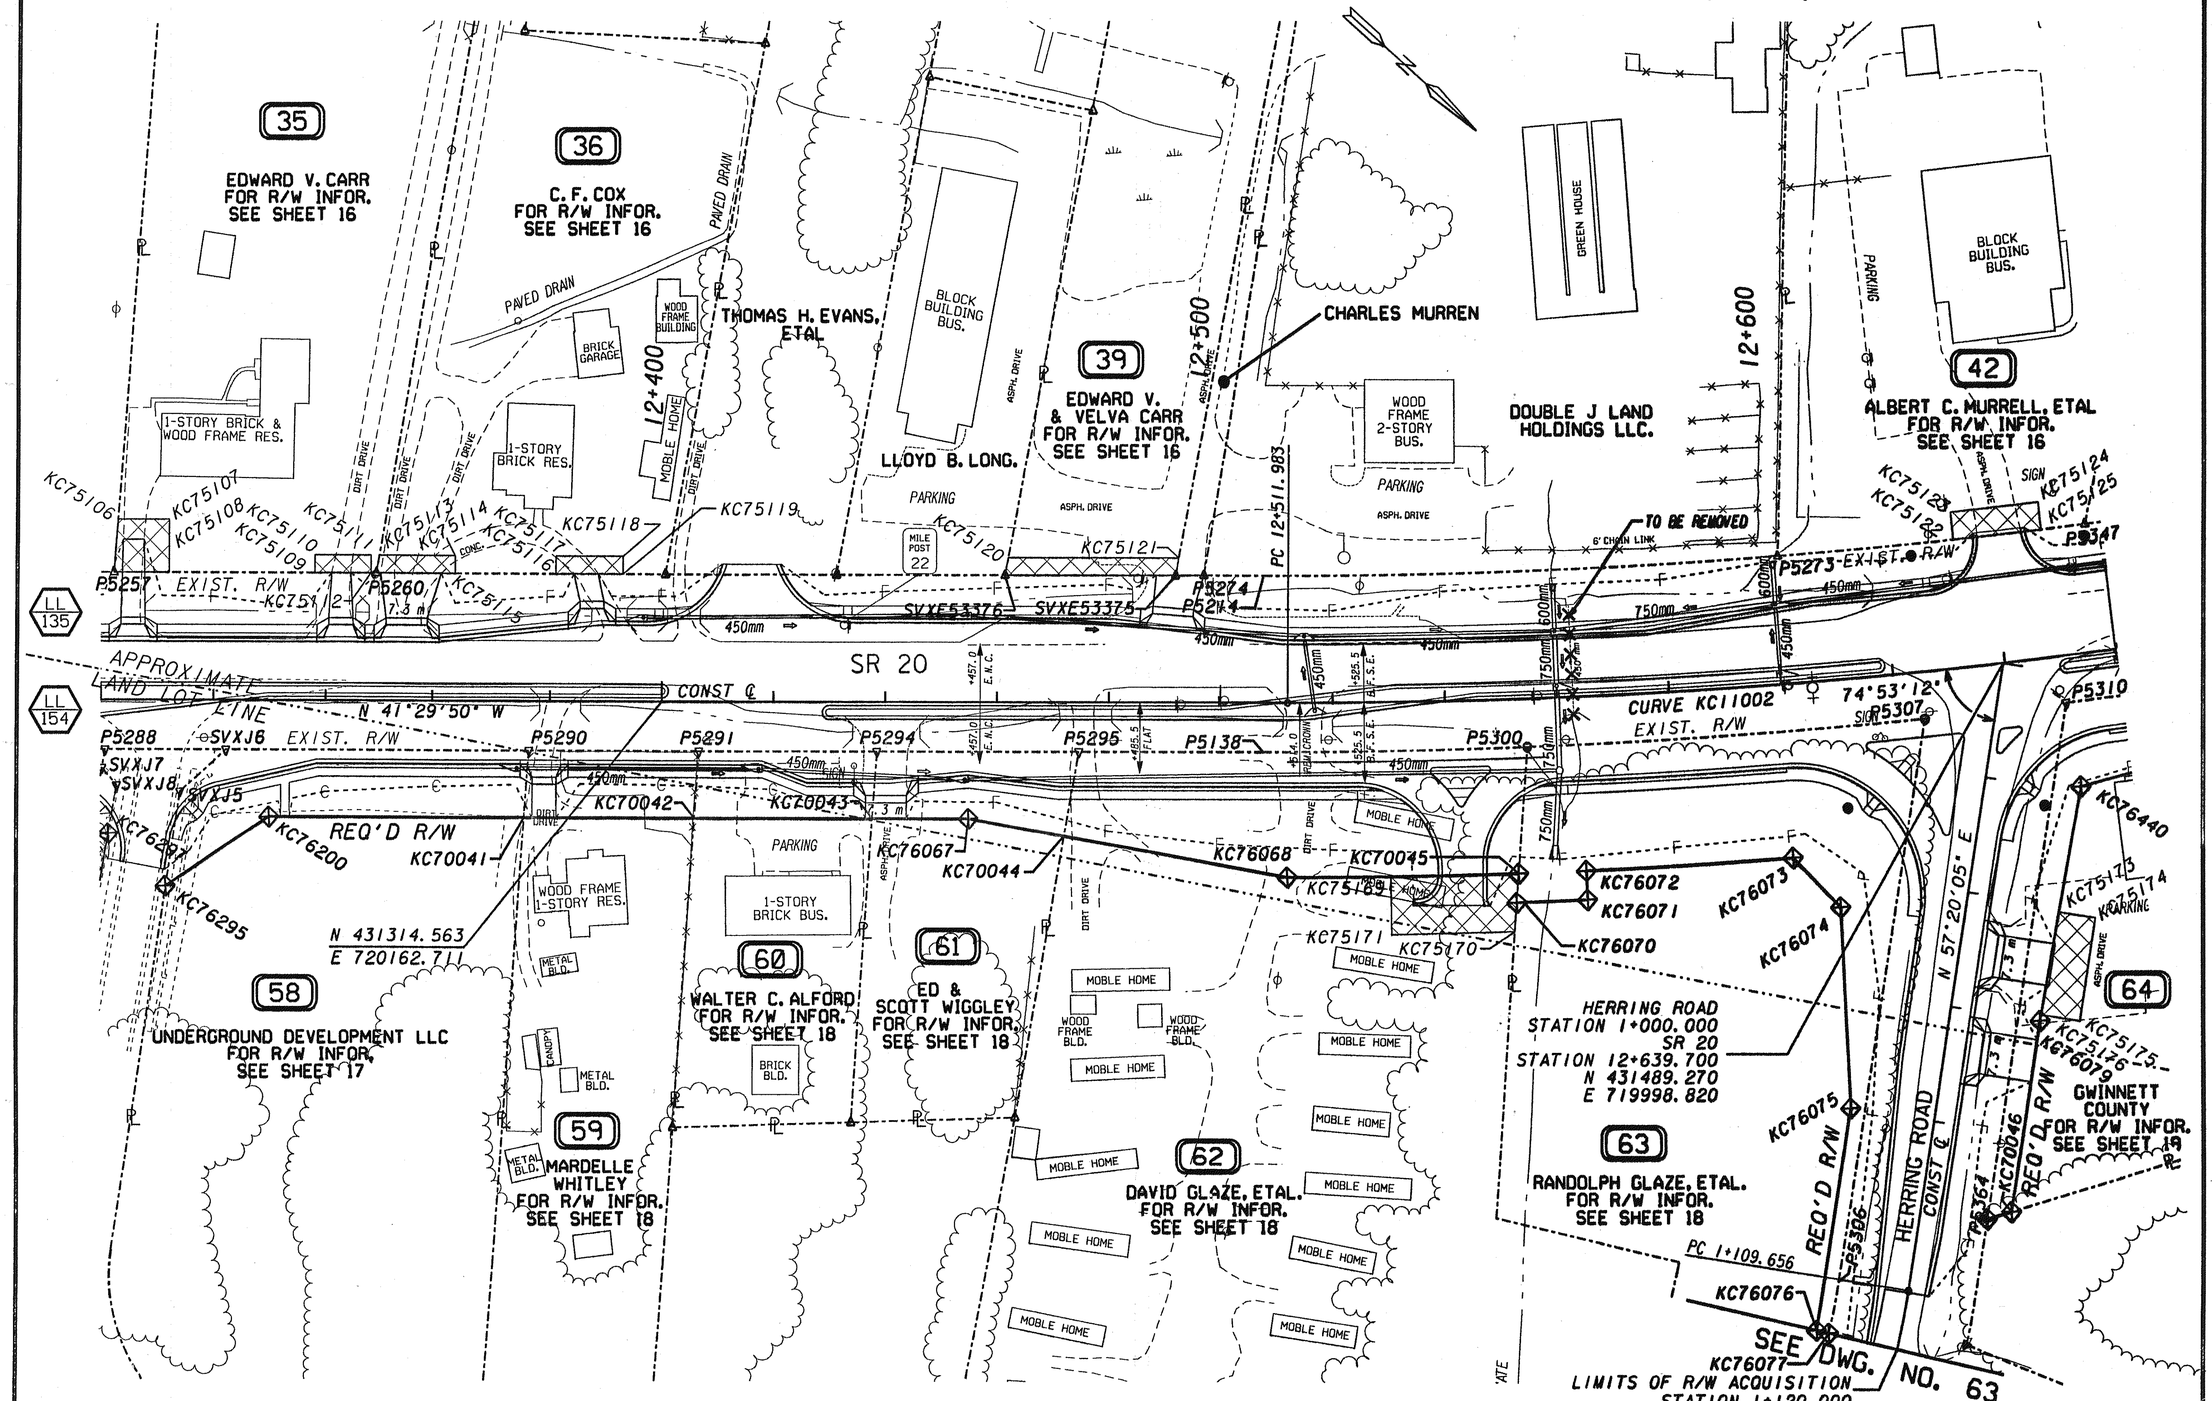

PROPERTY AND EXISTING R/W LINE	
REQUIRED R/W LINE	REQ'D
CONSTRUCTION LIMITS	-C--F-
EASEMENT FOR CONSTRUCTION & MAINTENANCE OF SLOPES	
EASEMENT FOR CONSTR OF SLOPES	
EASEMENT FOR CONSTR OF DRIVES	

BEGIN LIMIT OF ACCESS	BLA
END LIMIT OF ACCESS	ELA
LIMIT OF ACCESS	
R/W AND LIMIT OF ACCESS	
EXISTING R/W LINE	EXST.

RATIO=1:500

0 10 20 40

SCALE IN METERS

DATE	REVISIONS	DATE	REVISIONS
4/7/04	ADD EASM'T PAR 37	03/01/06	ADDED DRIVE PAR 64.
9/27/04	REV R/W PAR 61,62,63;EASM'T 62	04/03/06	REMOVED PARCEL 40(MURREN)
4/26/05	REV PL & REQD PAR 58.	04/11/06	REMOVED PARCEL 37(EVANS)
09/12/05	REMOVED PAR 195.		
-	REV R/W PAR 64		
01/04/06	REV R/W PAR 62 & 63. REV DR		
-	EASM'T PAR 62.		

LAND LOT NO. 135, 154

LAND DISTRICT 5

GMD 1295

SHOWDATETIME#####

DGN#SPECIFICATION##########################

GEORGIA
DEPARTMENT OF TRANSPORTATION
RIGHT OF WAY PLAN
PROJECT STP-054-1(37)
COUNTY GWINNETT
DATE 6/09/03 DWG NO. R-15

PLNRW1