STATE	PROJECT NUMBER	SHEET NO.	TOTAL SHEETS
GA.	STP 054-1(37)	20	66

CONST CL SR 20
CURVE No. KC11002
P. I. STA. = 12+723.805
DELTA = 20°36'36.4"LT
TANGENT = 211.82m
LENGTH = 419.07m
RADIUS = 1165.00m
NORTH = 431557.089
EAST = 719948.163
S.E. = 2.8%

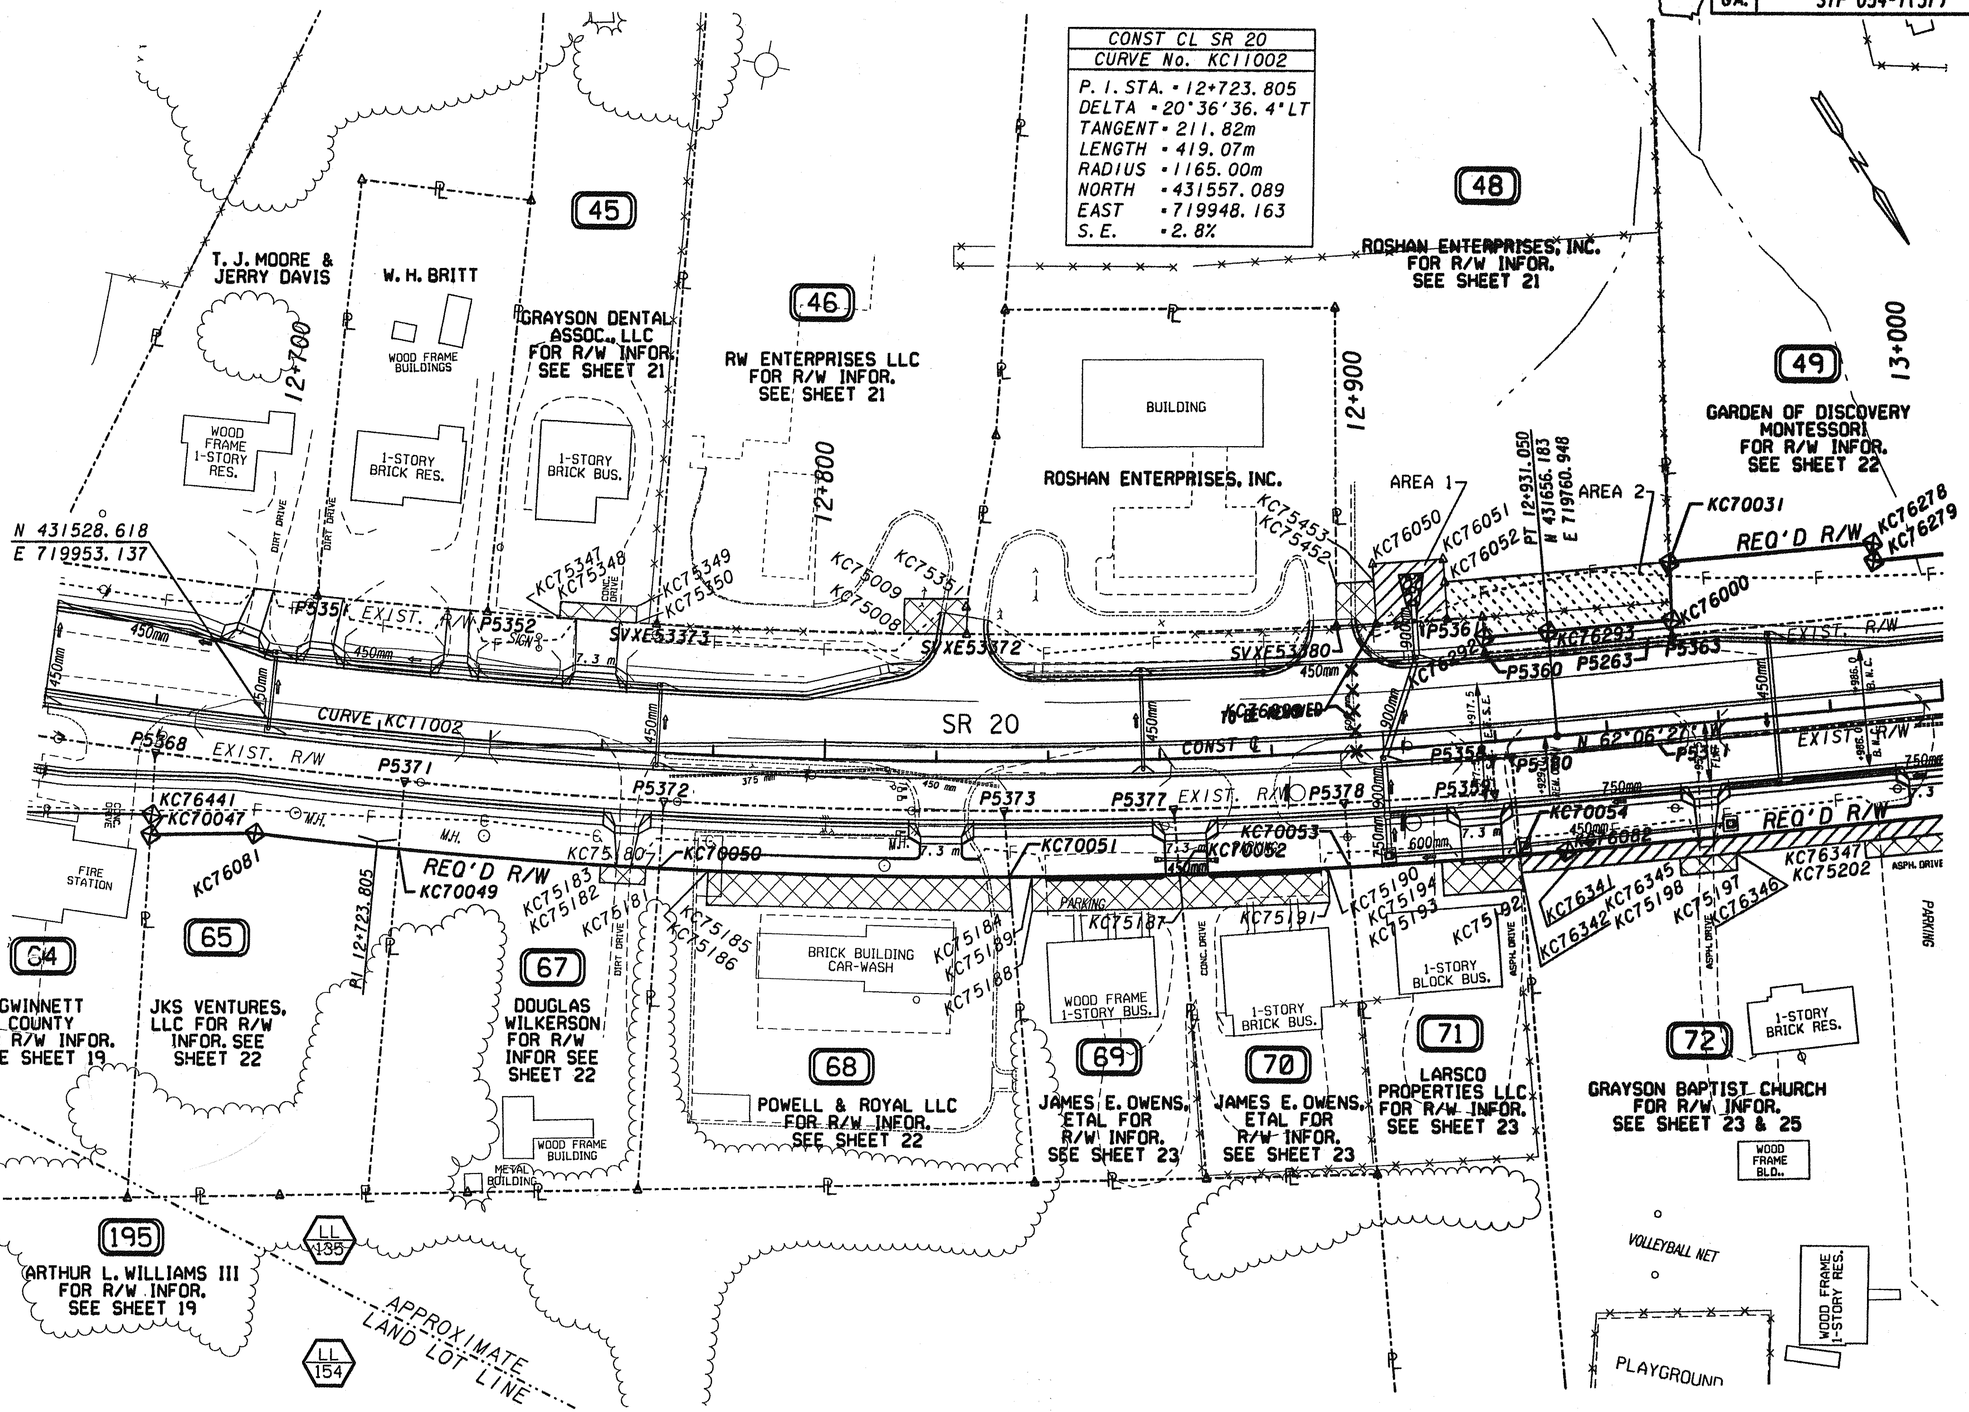

PROPERTY AND EXISTING R/W LINE
REQUIRED R/W LINE — REQ'D
CONSTRUCTION LIMITS
EASEMENT FOR CONSTRUCTION & MAINTENANCE OF SLOPES
EASEMENT FOR CONSTR OF SLOPES
EASEMENT FOR CONSTR OF DRIVES

BEGIN LIMIT OF ACCESS ..... BLA
END LIMIT OF ACCESS ..... ELA
LIMIT OF ACCESS
R/W AND LIMIT OF ACCESS
EXISTING R/W LINE — EXST.

RATIO = 1:500
0 10 20 40
SCALE IN METERS

DATE	REVISIONS	DATE	REVISIONS
4/7/04	REV R/W PAR 48, 49	04/03/06	REMOVE PARCEL 43(MOORE/DAVIS)
01/27/05	REV REQD, ADDED AREA 1&2 PAR 48		AND PARCEL 44(BRITT)
4/26/05	PAR 66 DIVIDED BETWEEN 65 & 67	04/11/06	REMOVE PARCEL 47(ROSHAN)
07/05/05	ADDED ESMT, REV DWESMT PAR 72.		
09/12/05	REV R/W & DWESMT PAR 64		
03/01/06	REM DRIVE & DR EASM'T PAR 64.		

LAND LOT NO. 135, 154
LAND DISTRICT 5
GMD 1295
SHOWDATETIME@@@@@@@
DGN@SPECIFICATION@@@@@@@@@@@@@@@@@@@@@@@

GEORGIA
DEPARTMENT OF TRANSPORTATION
RIGHT OF WAY PLAN
PROJECT STP-054-1(37)
COUNTY GWINNETT
DATE 6/09/03 DWG NO. R-20

PLNRWI