STATE	PROJECT NUMBER	SHEET NO.	TOTAL SHEETS
GA.	STP 054-1(37)	24	66

CONST CL PINE GROVE AVE
CURVE No. KC19000
P. I. STA. = 1+038.606
DELTA = 15°32'41.9" LT
TANGENT = 5.46m
LENGTH = 10.85m
RADIUS = 40.00m
NORTH = 431703.139
EAST = 719590.678
S.E. = N/A

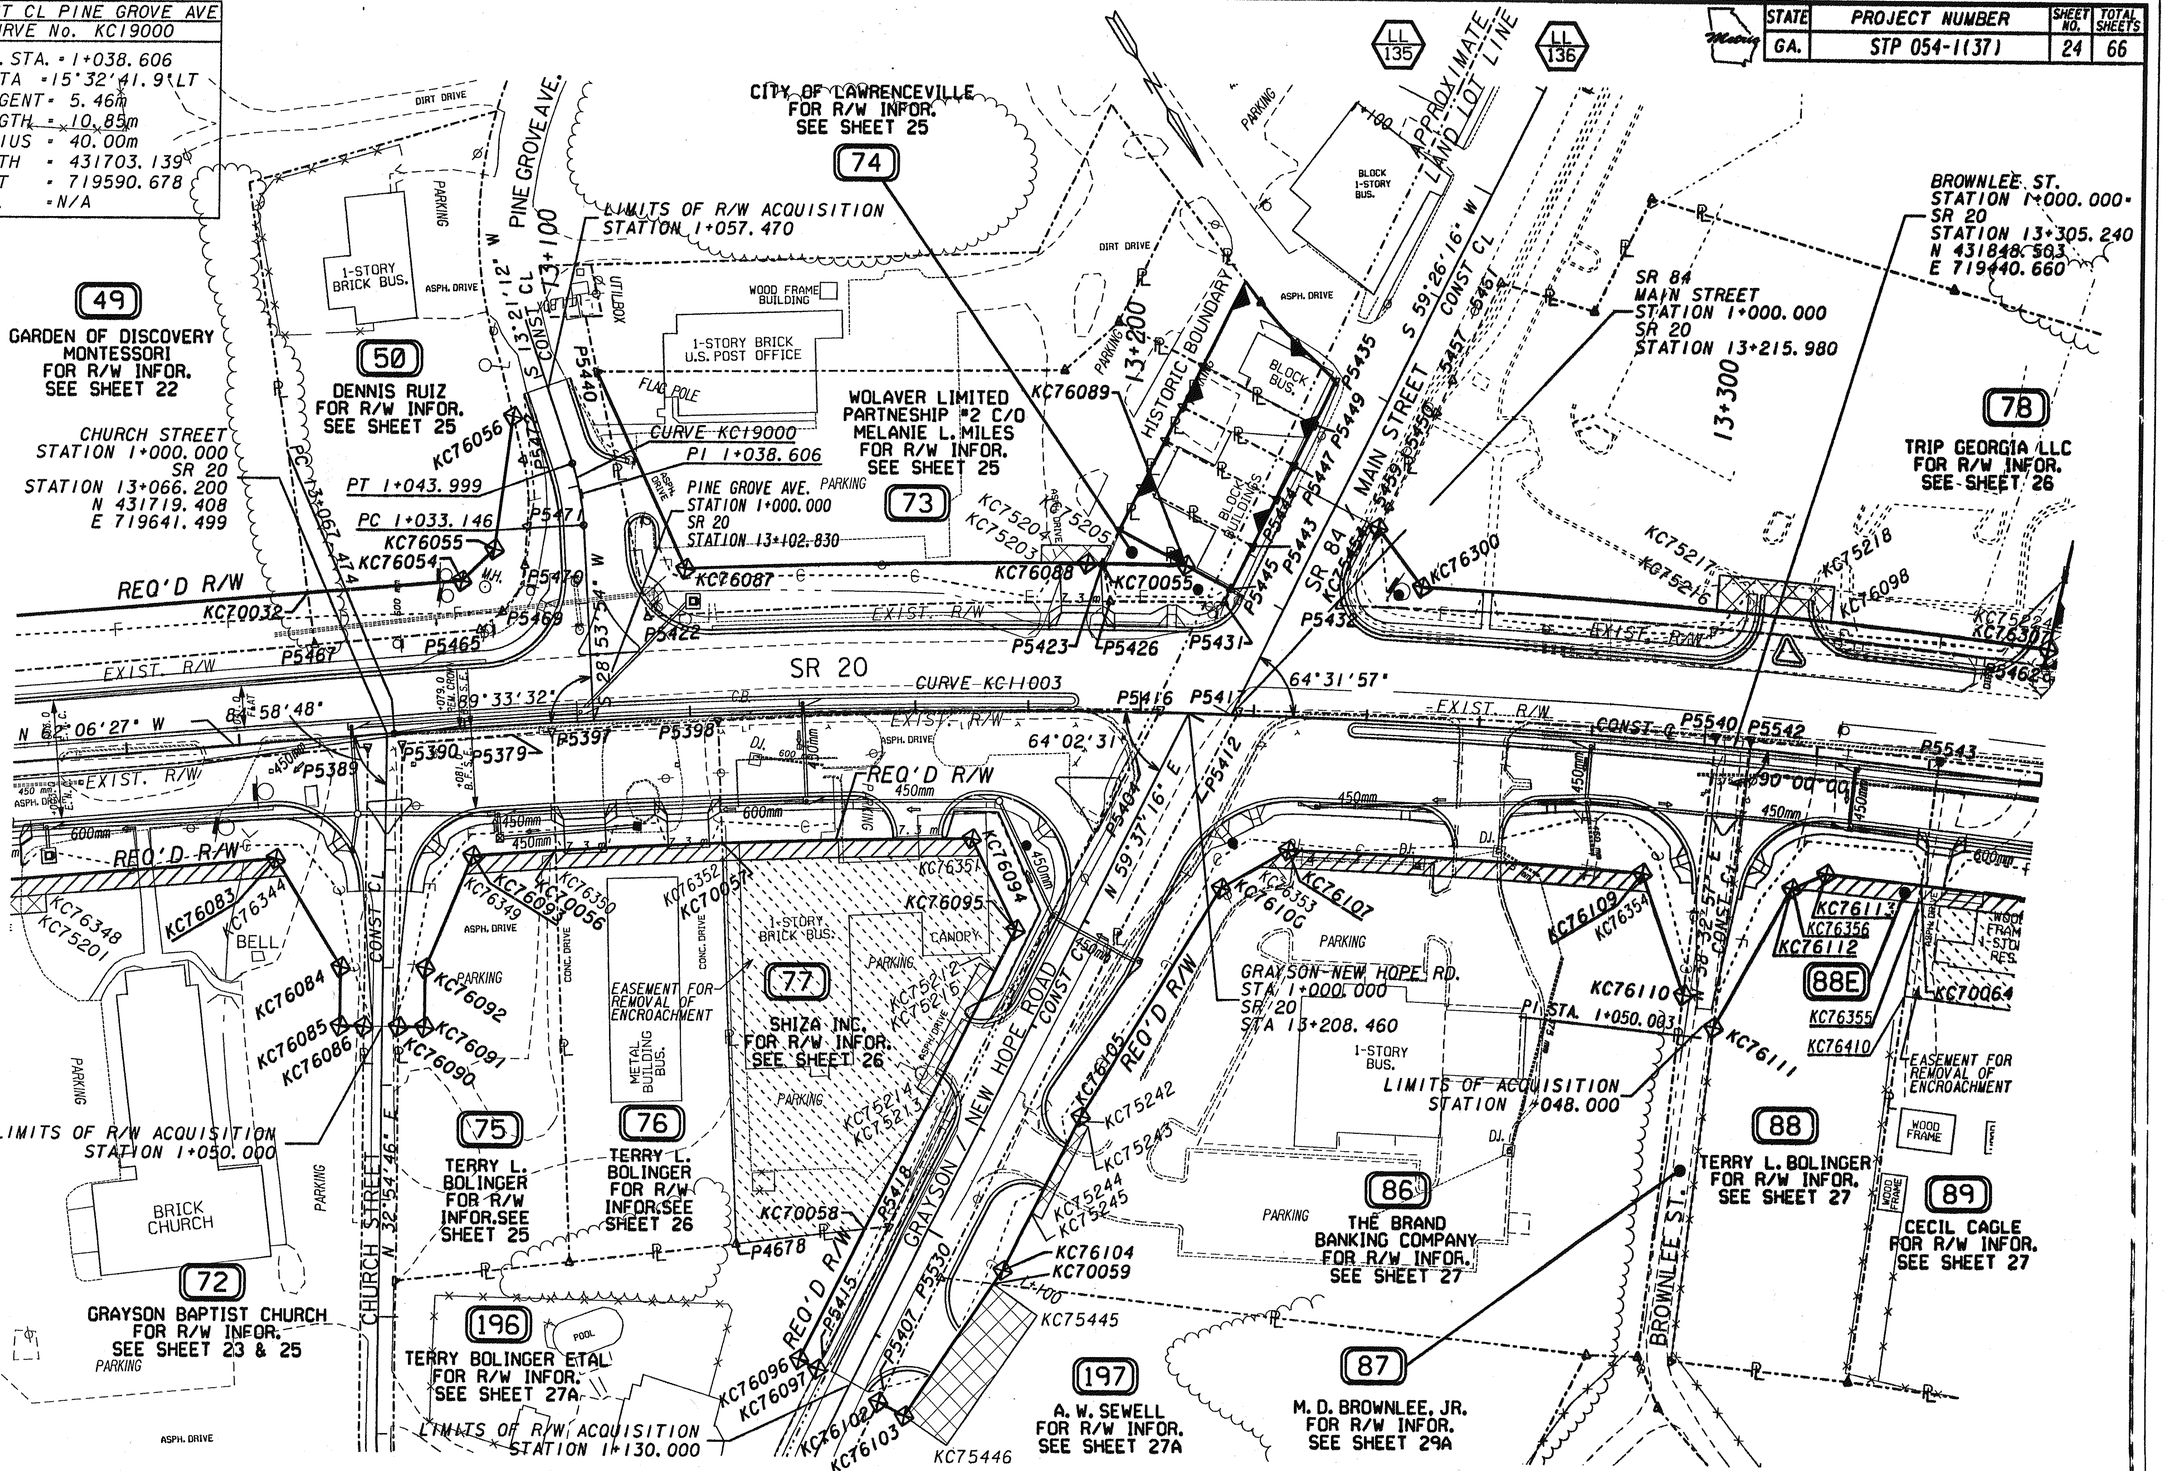

PROPERTY AND EXISTING R/W LINE	
REQUIRED R/W LINE	REQ'D
CONSTRUCTION LIMITS	-C- -F-
EASEMENT FOR CONSTRUCTION & MAINTENANCE OF SLOPES	
EASEMENT FOR CONSTR OF SLOPES	
EASEMENT FOR CONSTR OF DRIVES	
BEGIN LIMIT OF ACCESS	BLA
END LIMIT OF ACCESS	ELA
LIMIT OF ACCESS	
R/W AND LIMIT OF ACCESS	
EXISTING R/W LINE	EXST.

RATIO = 1:500

0 10 20 40

SCALE IN METERS

DATE	REVISIONS	DATE	REVISIONS
4/7/04	REV R/W, REMOVED EASM'T PAR 86	12/28/05	REV TEMP ESM'T POINT NO. TO
4/26/05	COMBINED PAR 78, 78A, 79 INTO	-	MATCH DATA TABLE PAR 77.
-	PAR 78.		
07/05/05	ADDED ESMT, REV DWESMT PAR 72,		
-	75, 76, 77, 86, 88 & 89.		
09/12/05	ADDED TEMP ESM'T PAR 77 & 89.		
12/08/05	REV PAR 88 ESM'T TO PAR 88E.		

LAND LOT NO. 135, 136

LAND DISTRICT 5

GMD 1295

SHOWDATETIME$$$$$$$

DGN$SPECIFICATION$$$$$$$$$$$$$$$$$$$$$$$$

GEORGIA
DEPARTMENT OF TRANSPORTATION
RIGHT OF WAY PLAN
PROJECT STP-054-1(37)
COUNTY GWINNETT
DATE 6/09/03 DWG NO. R-24

PLNRW1