STATE	PROJECT NUMBER	SHEET NO.	TOTAL SHEETS
GA.	STP 054-1(37)	43	66

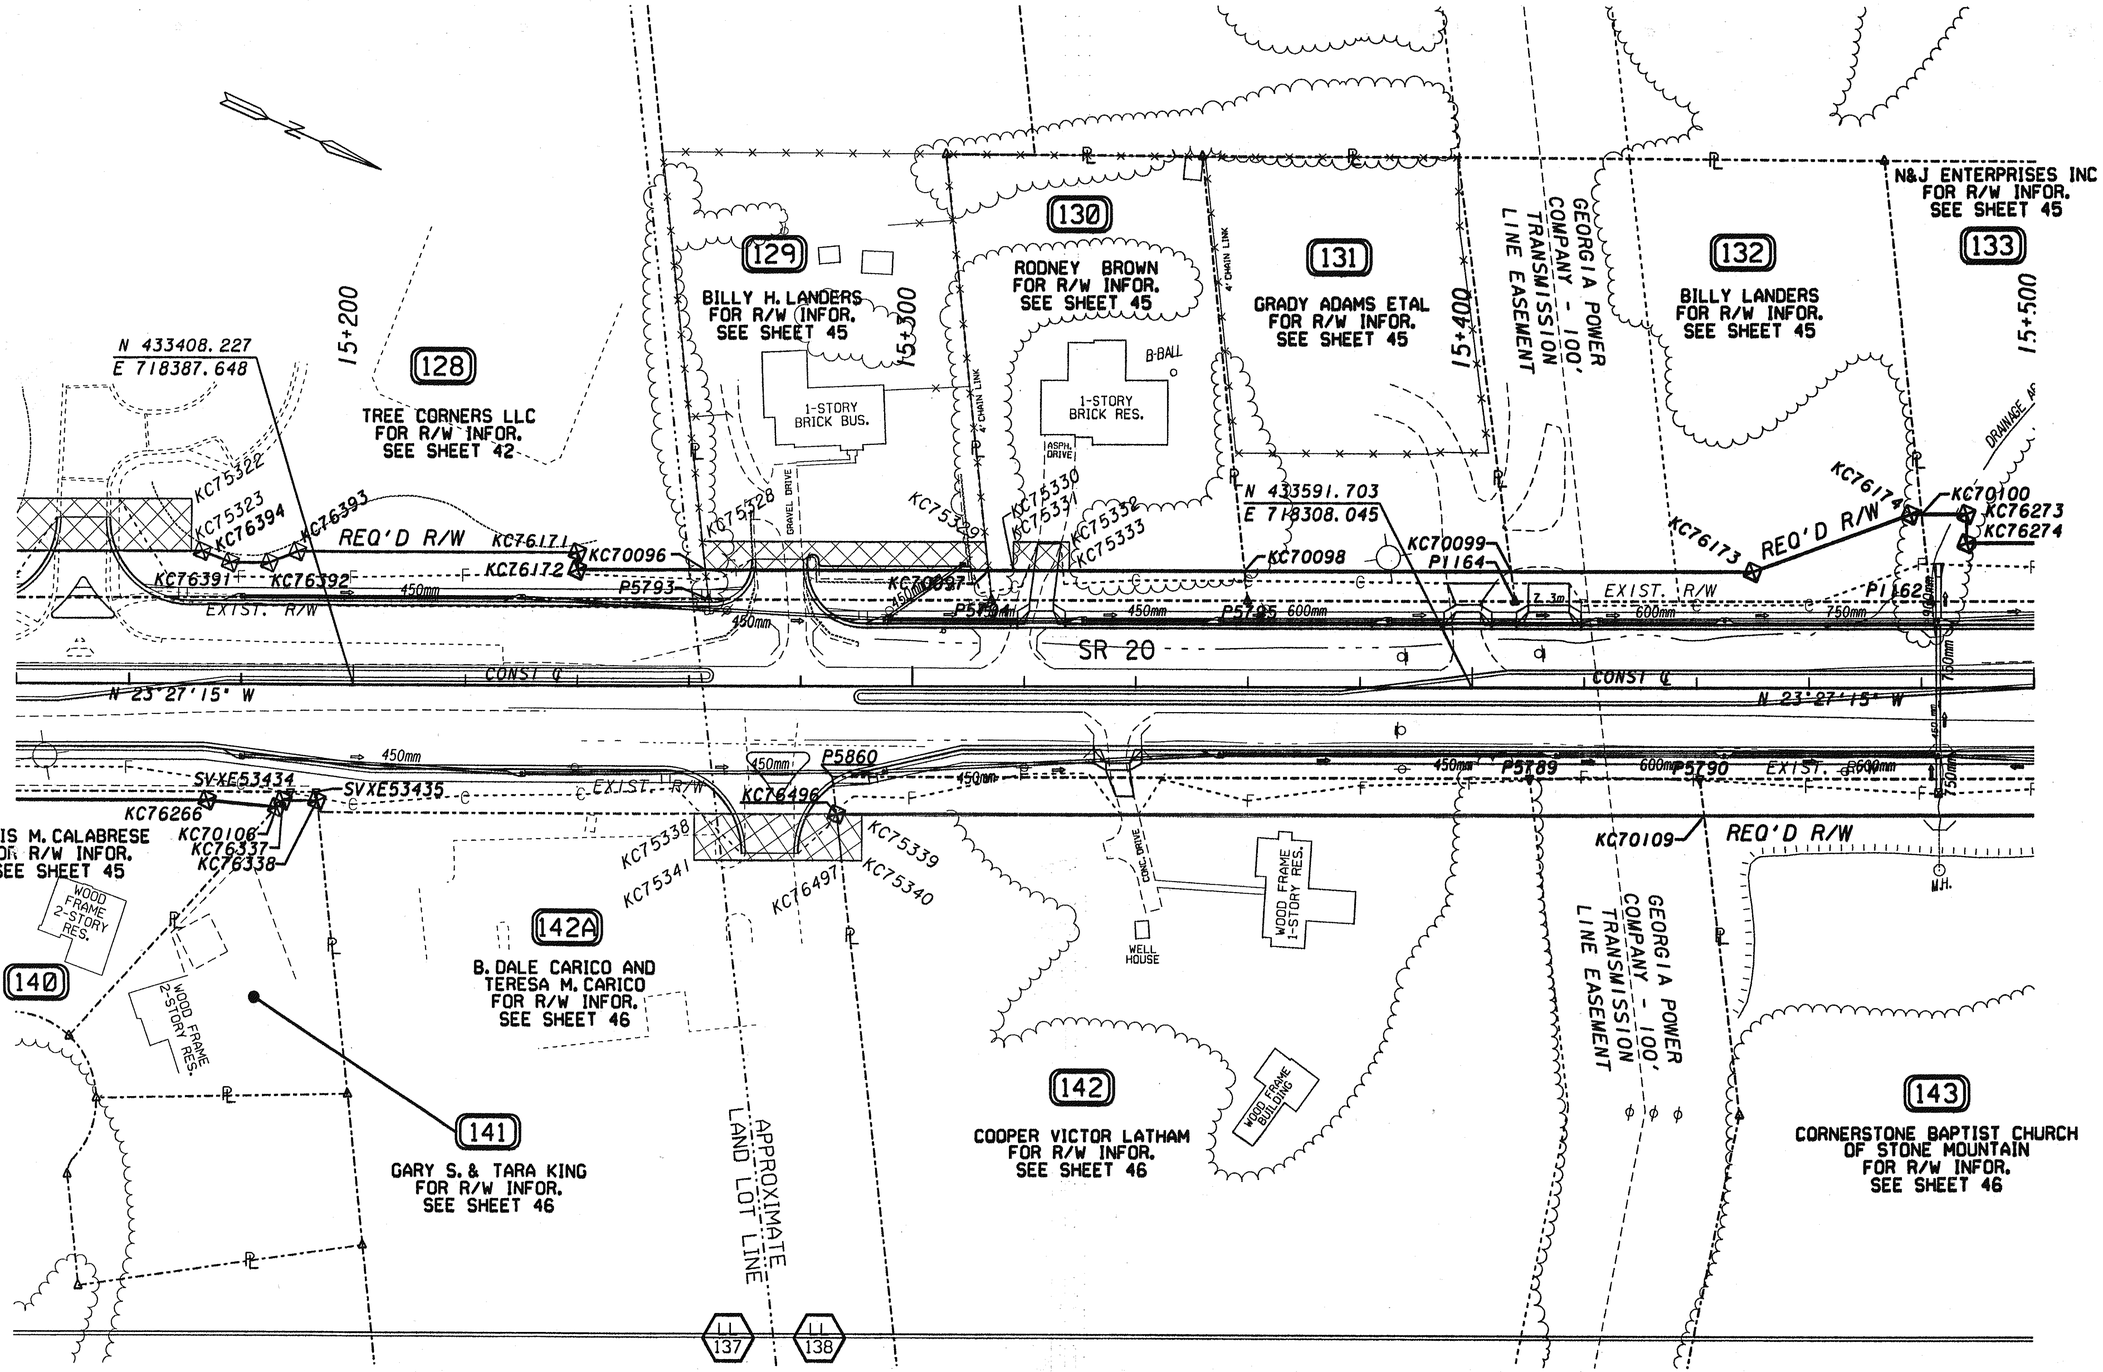

PROPERTY AND EXISTING R/W LINE	PL
REQUIRED R/W LINE	REQ'D
CONSTRUCTION LIMITS	-C--F-
EASEMENT FOR CONSTRUCTION & MAINTENANCE OF SLOPES	
EASEMENT FOR CONSTR OF SLOPES	
EASEMENT FOR CONSTR OF DRIVES	
BEGIN LIMIT OF ACCESS	BLA
END LIMIT OF ACCESS	ELA
LIMIT OF ACCESS	
R/W AND LIMIT OF ACCESS	
EXISTING R/W LINE	EXST.

RATIO=1:500

0 10 20 40

SCALE IN METERS

DATE	REVISIONS	DATE	REVISIONS
4/7/04	REV R/W PAR 128, 142, 143	02/15/06	REV PAR 142. ADDED PAR 142A.
4/7/04	REMOVED EASM'T PAR 142	-	REV DR EASM'T PAR 142. ADDED
4/7/04	REV EASM'T PAR 128, 142	-	DR EASM'T PAR 142A.
9/27/04	REV R/W PAR132, 133, 140, 141, 142	03/01/06	ADDED MED. BREAK STA 15+280.
9/27/04	REV EASM'T PAR 142	03/28/06	ADDED DRIVE PAR 132.
07/05/05	REV REQD PAR 141.	04/13/06	RELOCATED DRIVE PAR 132.
9/12/05	REV REQD PAR 128.		

LAND LOT NO. 137, 138

LAND DISTRICT 5

GMD 1295

SHOWDATETIME$$$$$$$

DGN$SPECIFICATION$$$$$$$$$$$$$$$$$$$$$$$

GEORGIA
DEPARTMENT OF TRANSPORTATION
RIGHT OF WAY PLAN
PROJECT STP-054-1(37)
COUNTY GWINNETT
DATE 6/09/03 DWG NO. R-43

PLNRW1