STATE	PROJECT NUMBER	SHEET NO.	TOTAL SHEETS
GA.	STP 054-1(37)	44	66

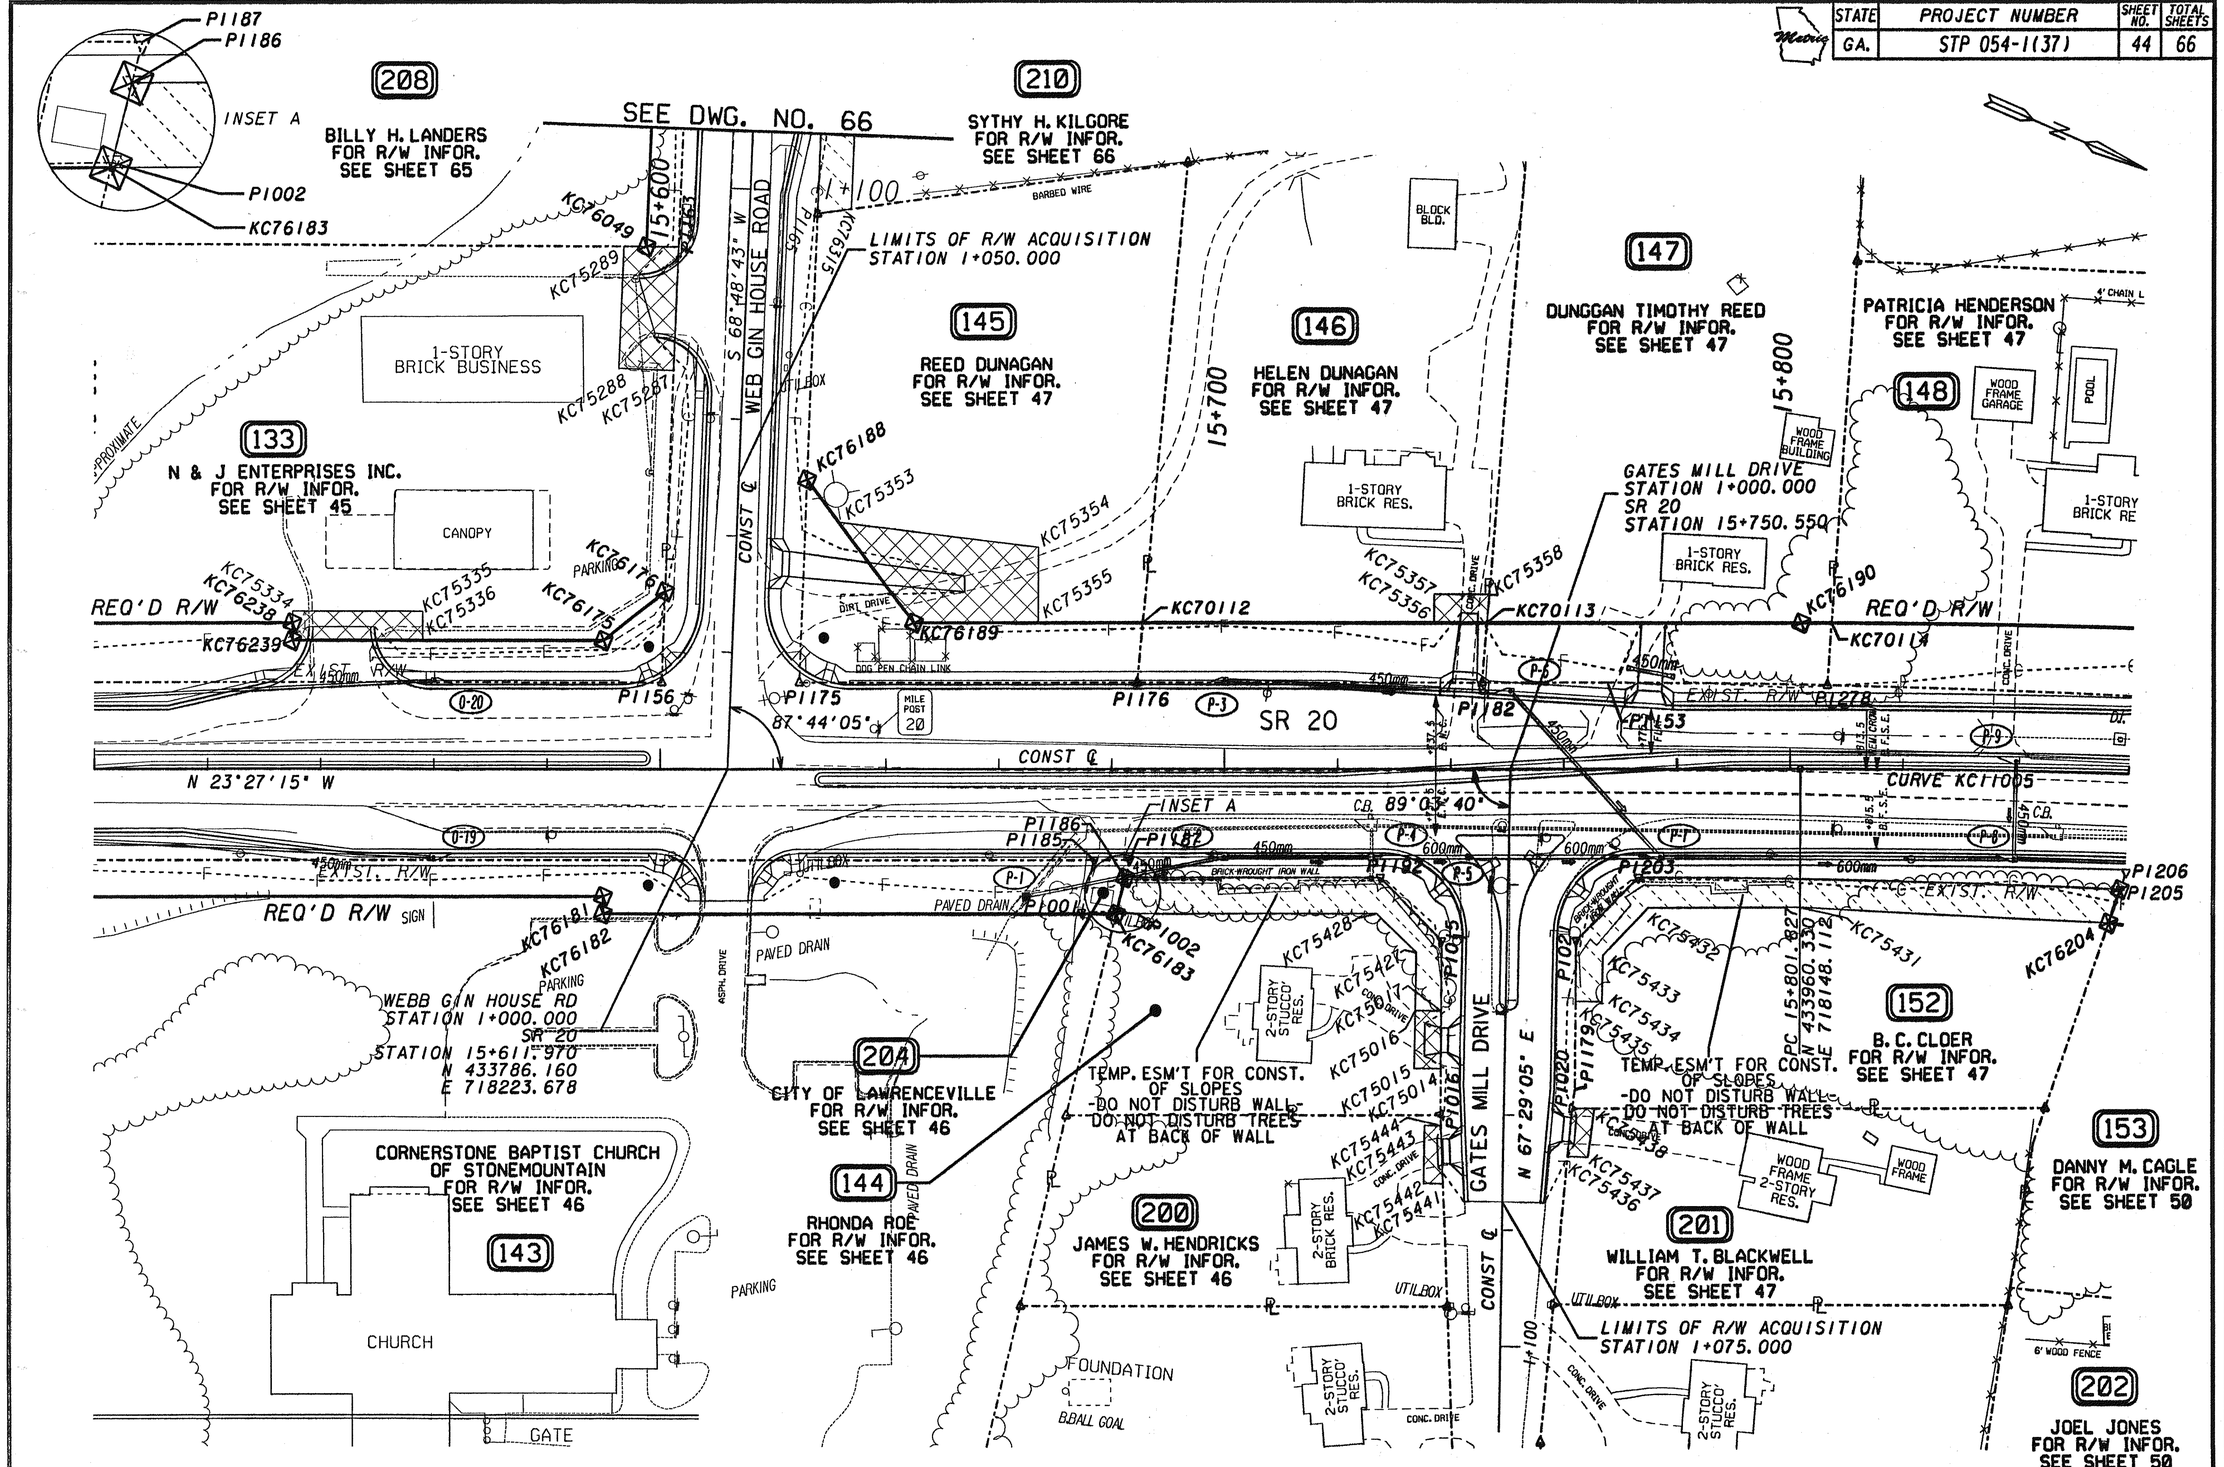

PROPERTY AND EXISTING R/W LINE	
REQUIRED R/W LINE	REQ'D
CONSTRUCTION LIMITS	C F
EASEMENT FOR CONSTRUCTION & MAINTENANCE OF SLOPES	
EASEMENT FOR CONSTR OF SLOPES	
EASEMENT FOR CONSTR OF DRIVES	
BEGIN LIMIT OF ACCESS	BLA
END LIMIT OF ACCESS	ELA
LIMIT OF ACCESS	
R/W AND LIMIT OF ACCESS	
EXISTING R/W LINE	EXST.

RATIO=1:500

0 10 20 40

SCALE IN METERS

DATE	REVISIONS	DATE	REVISIONS
4/7/04	REV R/W PAR 143, REV PAR 153		
4/26/05	ADDED PAR 210		
12/8/05	ADDED NOTE TO PAR 144, 152		
03/01/0	REV DESIGN.		

LAND LOT NO. 138

LAND DISTRICT 5

GMD 1295

SHOWDATETIME$$$$$$

DGN$SPECIFICATION$$$$$$$$$$$$$$$$$$$$$$

GEORGIA
DEPARTMENT OF TRANSPORTATION
RIGHT OF WAY PLAN
PROJECT STP-054-1(37)
COUNTY GWINNETT
DATE 6/09/03 DWG NO. R-44

PLNRW1