STATE	PROJECT NUMBER	SHEET NO.	TOTAL SHEETS
GA.	NH-078-1(19)	52	55

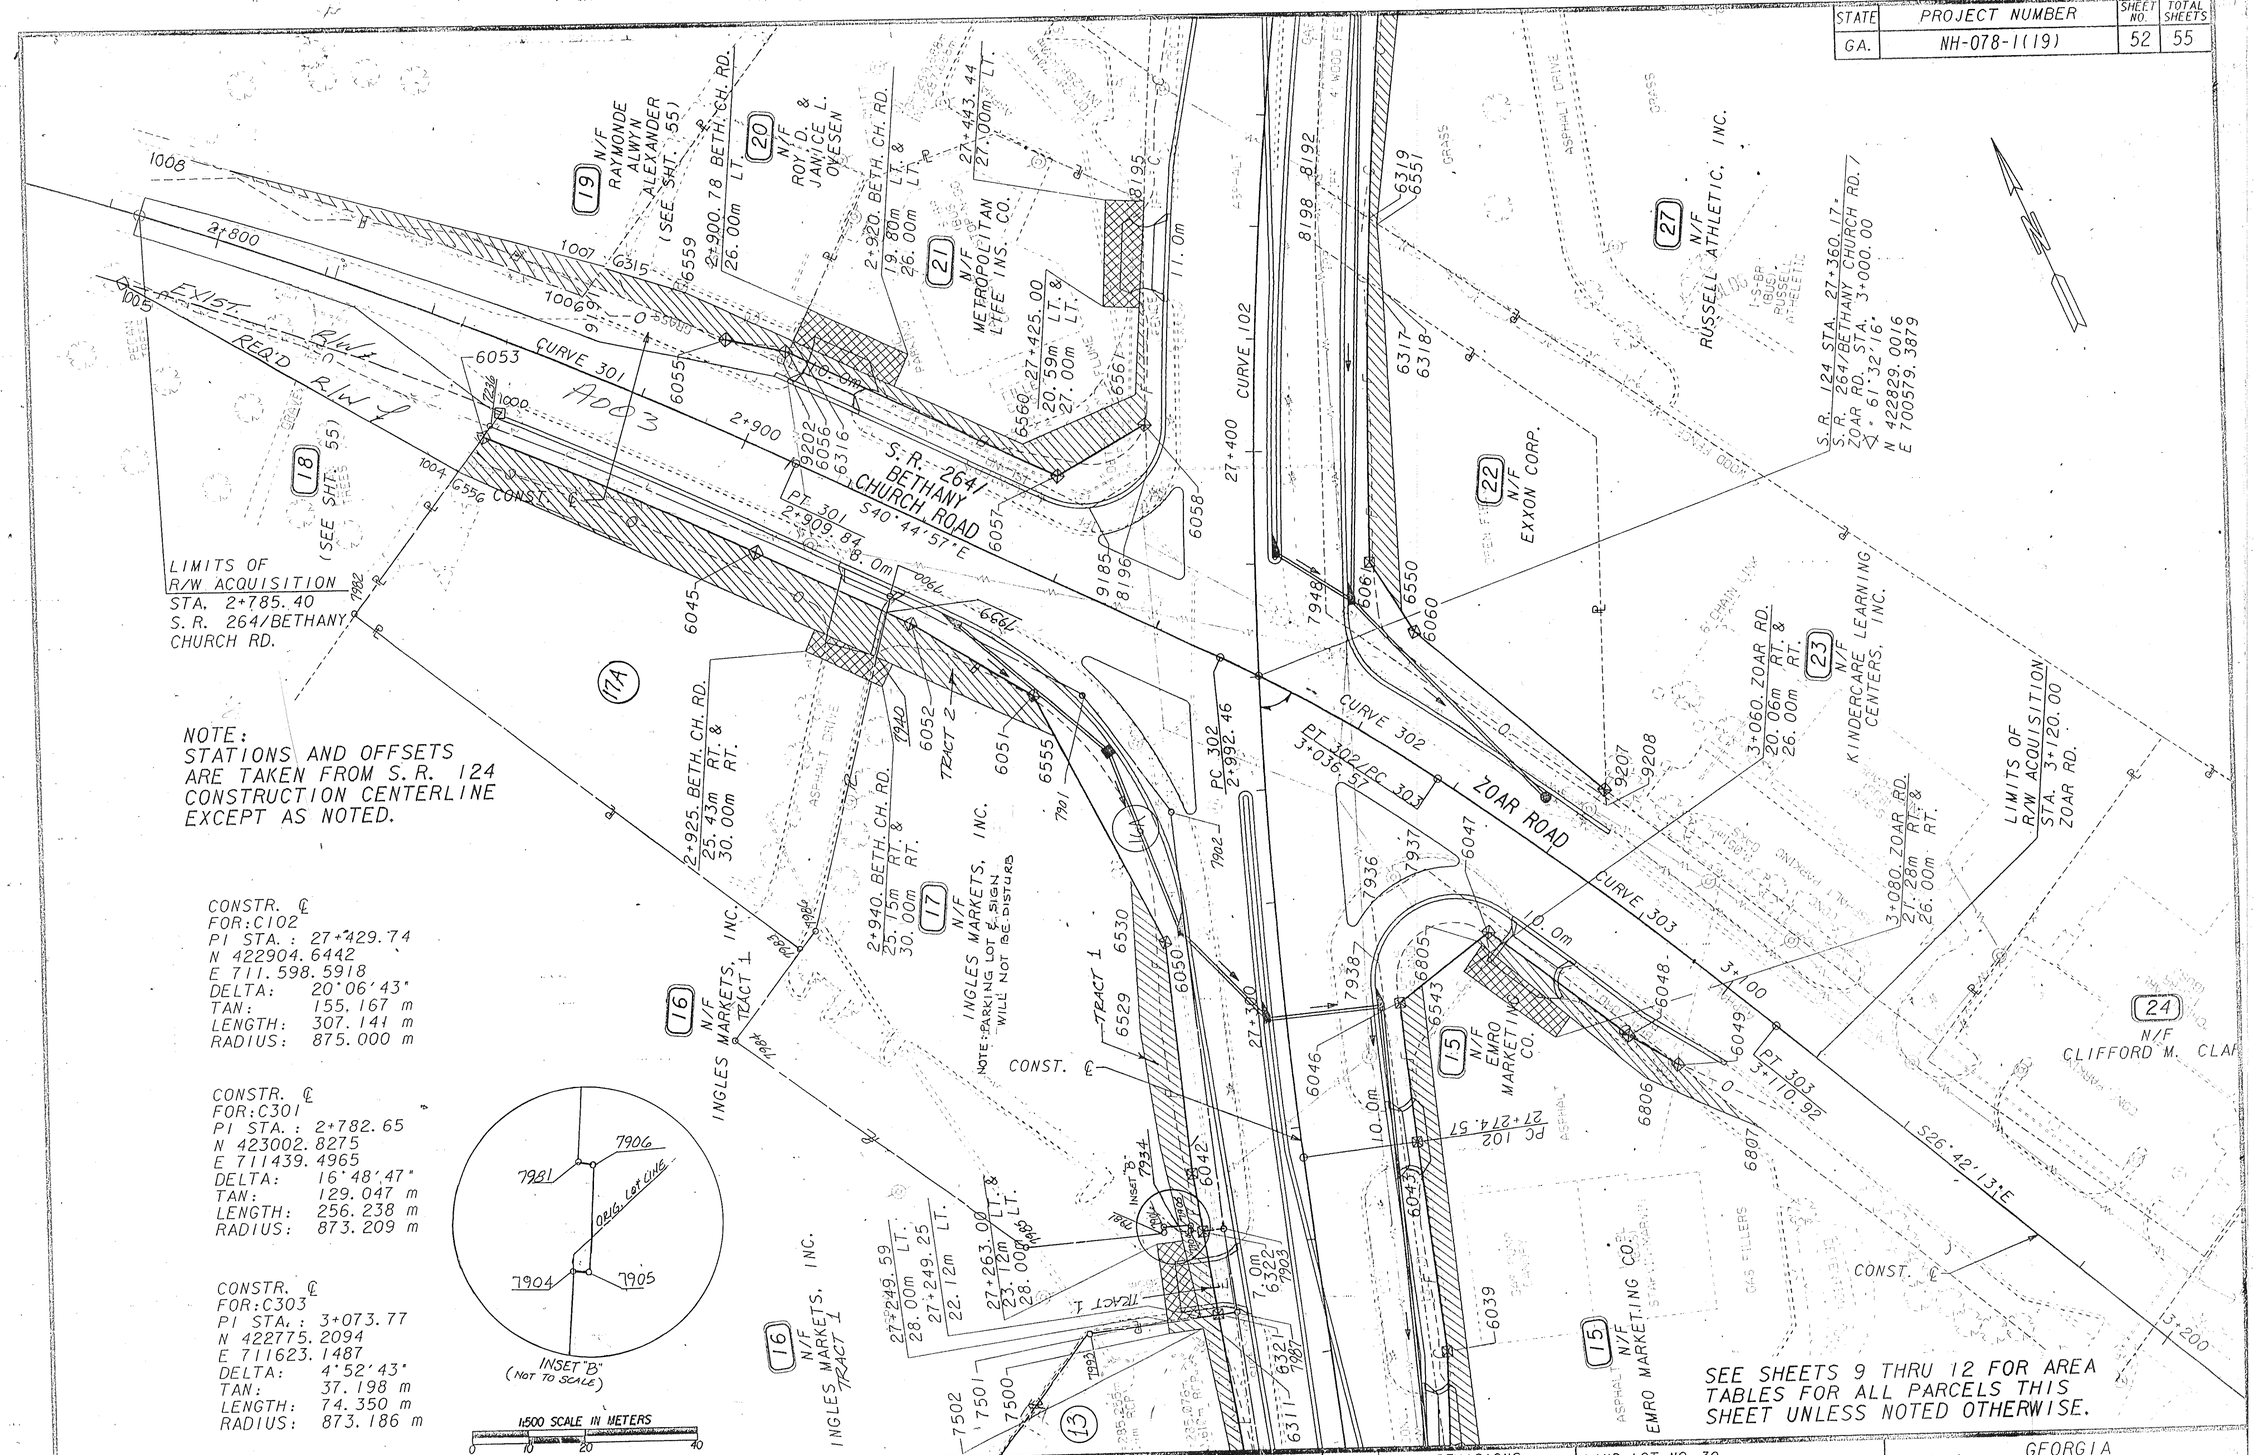

NOTE:
STATIONS AND OFFSETS ARE TAKEN FROM S.R. 124 CONSTRUCTION CENTERLINE EXCEPT AS NOTED.

CONSTR. ℄
FOR: C102
PI STA.: 27+429.74
N 422904.6442
E 711.598.5918
DELTA: 20°06'43"
TAN: 155.167 m
LENGTH: 307.141 m
RADIUS: 875.000 m

CONSTR. ℄
FOR: C301
PI STA.: 2+782.65
N 423002.8275
E 711439.4965
DELTA: 16°48'47"
TAN: 129.047 m
LENGTH: 256.238 m
RADIUS: 873.209 m

CONSTR. ℄
FOR: C303
PI STA.: 3+073.77
N 422775.2094
E 711623.1487
DELTA: 4°52'43"
TAN: 37.198 m
LENGTH: 74.350 m
RADIUS: 873.186 m

SEE SHEETS 9 THRU 12 FOR AREA TABLES FOR ALL PARCELS THIS SHEET UNLESS NOTED OTHERWISE.

PROPERTY AND EXISTING R/W LINE
REQUIRED R/W LINE
CONSTRUCTION LIMITS
EASEMENT FOR CONSTRUCTION & MAINTENANCE OF SLOPES
EASEMENT FOR CONSTR OF SLOPES
EASEMENT FOR CONSTR OF DRIVES

BEGIN LIMIT OF ACCESS ..... BLA
END LIMIT OF ACCESS ..... ELA
LIMIT OF ACCESS
R/W AND LIMIT OF ACCESS
EXISTING R/W LINE

Piedmont Olsen Hensley
Engineers · Architects Planners
3200 PROFESSIONAL PARKWAY
ATLANTA, GA. 30339 (404)952-8861

DATE	REVISIONS
8-28-96	SPLIT PARCEL 17 INTO 17 & 17A, SPLIT R/W & LOT LINE PARCEL 17, ADDED PARCEL 17B.
1-21-98	REV. PAR. REQ'D R/W & ESM'T. PAR 18
6-12-98	REV. ESM'T. PAR. 18.
2-19-99	ADD NOTE PAR-17
" " "	REV. CONST. ESM'T. TO REQ'D R/W PARCEL 18

DATE	REVISIONS

LAND LOT NO. 30
LAND DISTRICT 6th
GMD N/A

GEORGIA
DEPARTMENT OF TRANSPORTATION
RIGHT OF WAY MAP
PROJECT NO. NH-078-1(19)
COUNTY GWINNETT
DATE 06-19-95 SH 52 OF 55

L:\TRA\61775\TRA\12720R20.DG
07-30-95 TR

PAF
SHOWDATETIME*******
PENTABLES