| STATE | PROJECT NUMBER | SHEET NO. | TOTAL SHEETS |
|---|---|---|---|
| GA. | EDS00-0545-00(020) | 76 | 1131 |

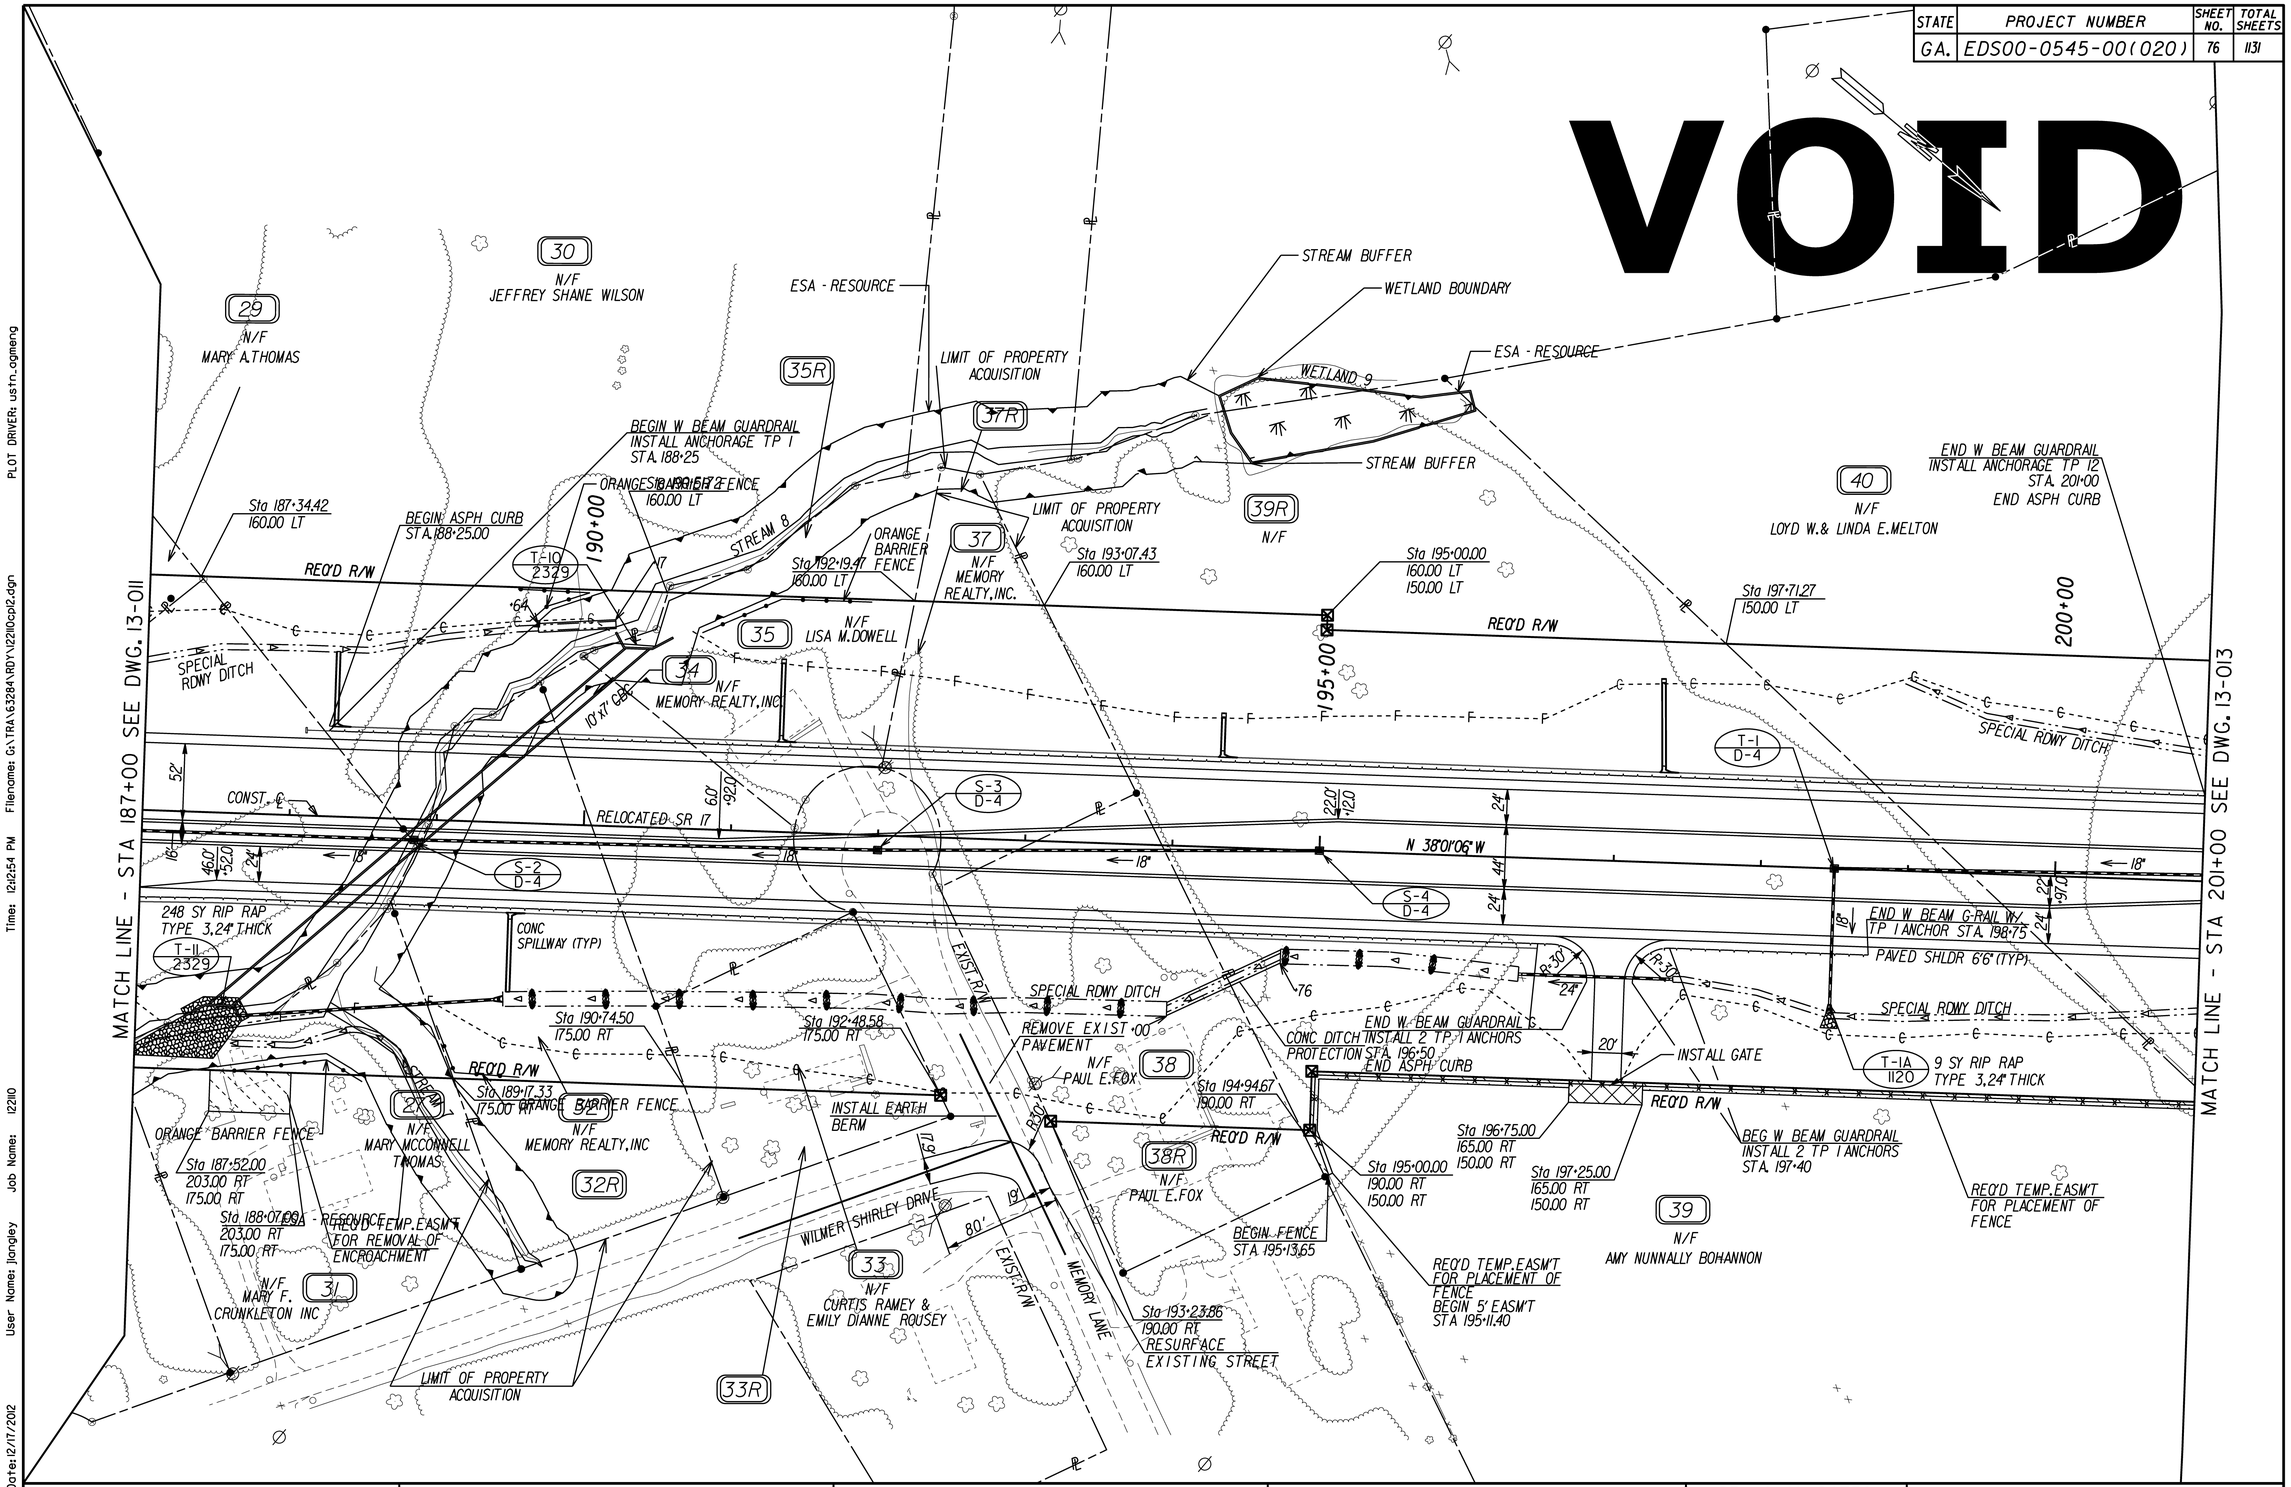


PROPERTY AND EXISTING R/W LINE
REQUIRED R/W LINE
CONSTRUCTION LIMITS
EASEMENT FOR CONSTRUCTION & MAINTENANCE OF SLOPES
EASEMENT FOR CONST OF SLOPES
EASEMENT FOR CONST OF DRIVES

BEGIN LIMIT OF ACCESS..... BLA
END LIMIT OF ACCESS..... ELA
LIMIT OF ACCESS
REQ'D. R/W AND LIMIT OF ACCESS
EXISTING R/W LINE
PERMANENT UTILITY EASEMENT

ARCADIS
Infrastructure, environment, facilities

SCALE IN FEET
0 50 100 200

REVISION DATES

GEORGIA
DEPARTMENT OF TRANSPORTATION
MAINLINE PLAN
PROJECT EDS00-0545-00(020)
COUNTY FRANKLIN/
STEPHENS

DRAWING NO.
13-012

Date: 12/17/2012 User Name: jlangley Job Name: 12210 Time: 12:12:54 PM Filename: G:\TRA\63284\RDY\12210cpl2.dgn PLOT DRIVER: ustn_ogmeng