STATE	PROJECT NUMBER	SHEET NO.	TOTAL SHEETS
GA.	EDS00-0545-00(020)	90	1131

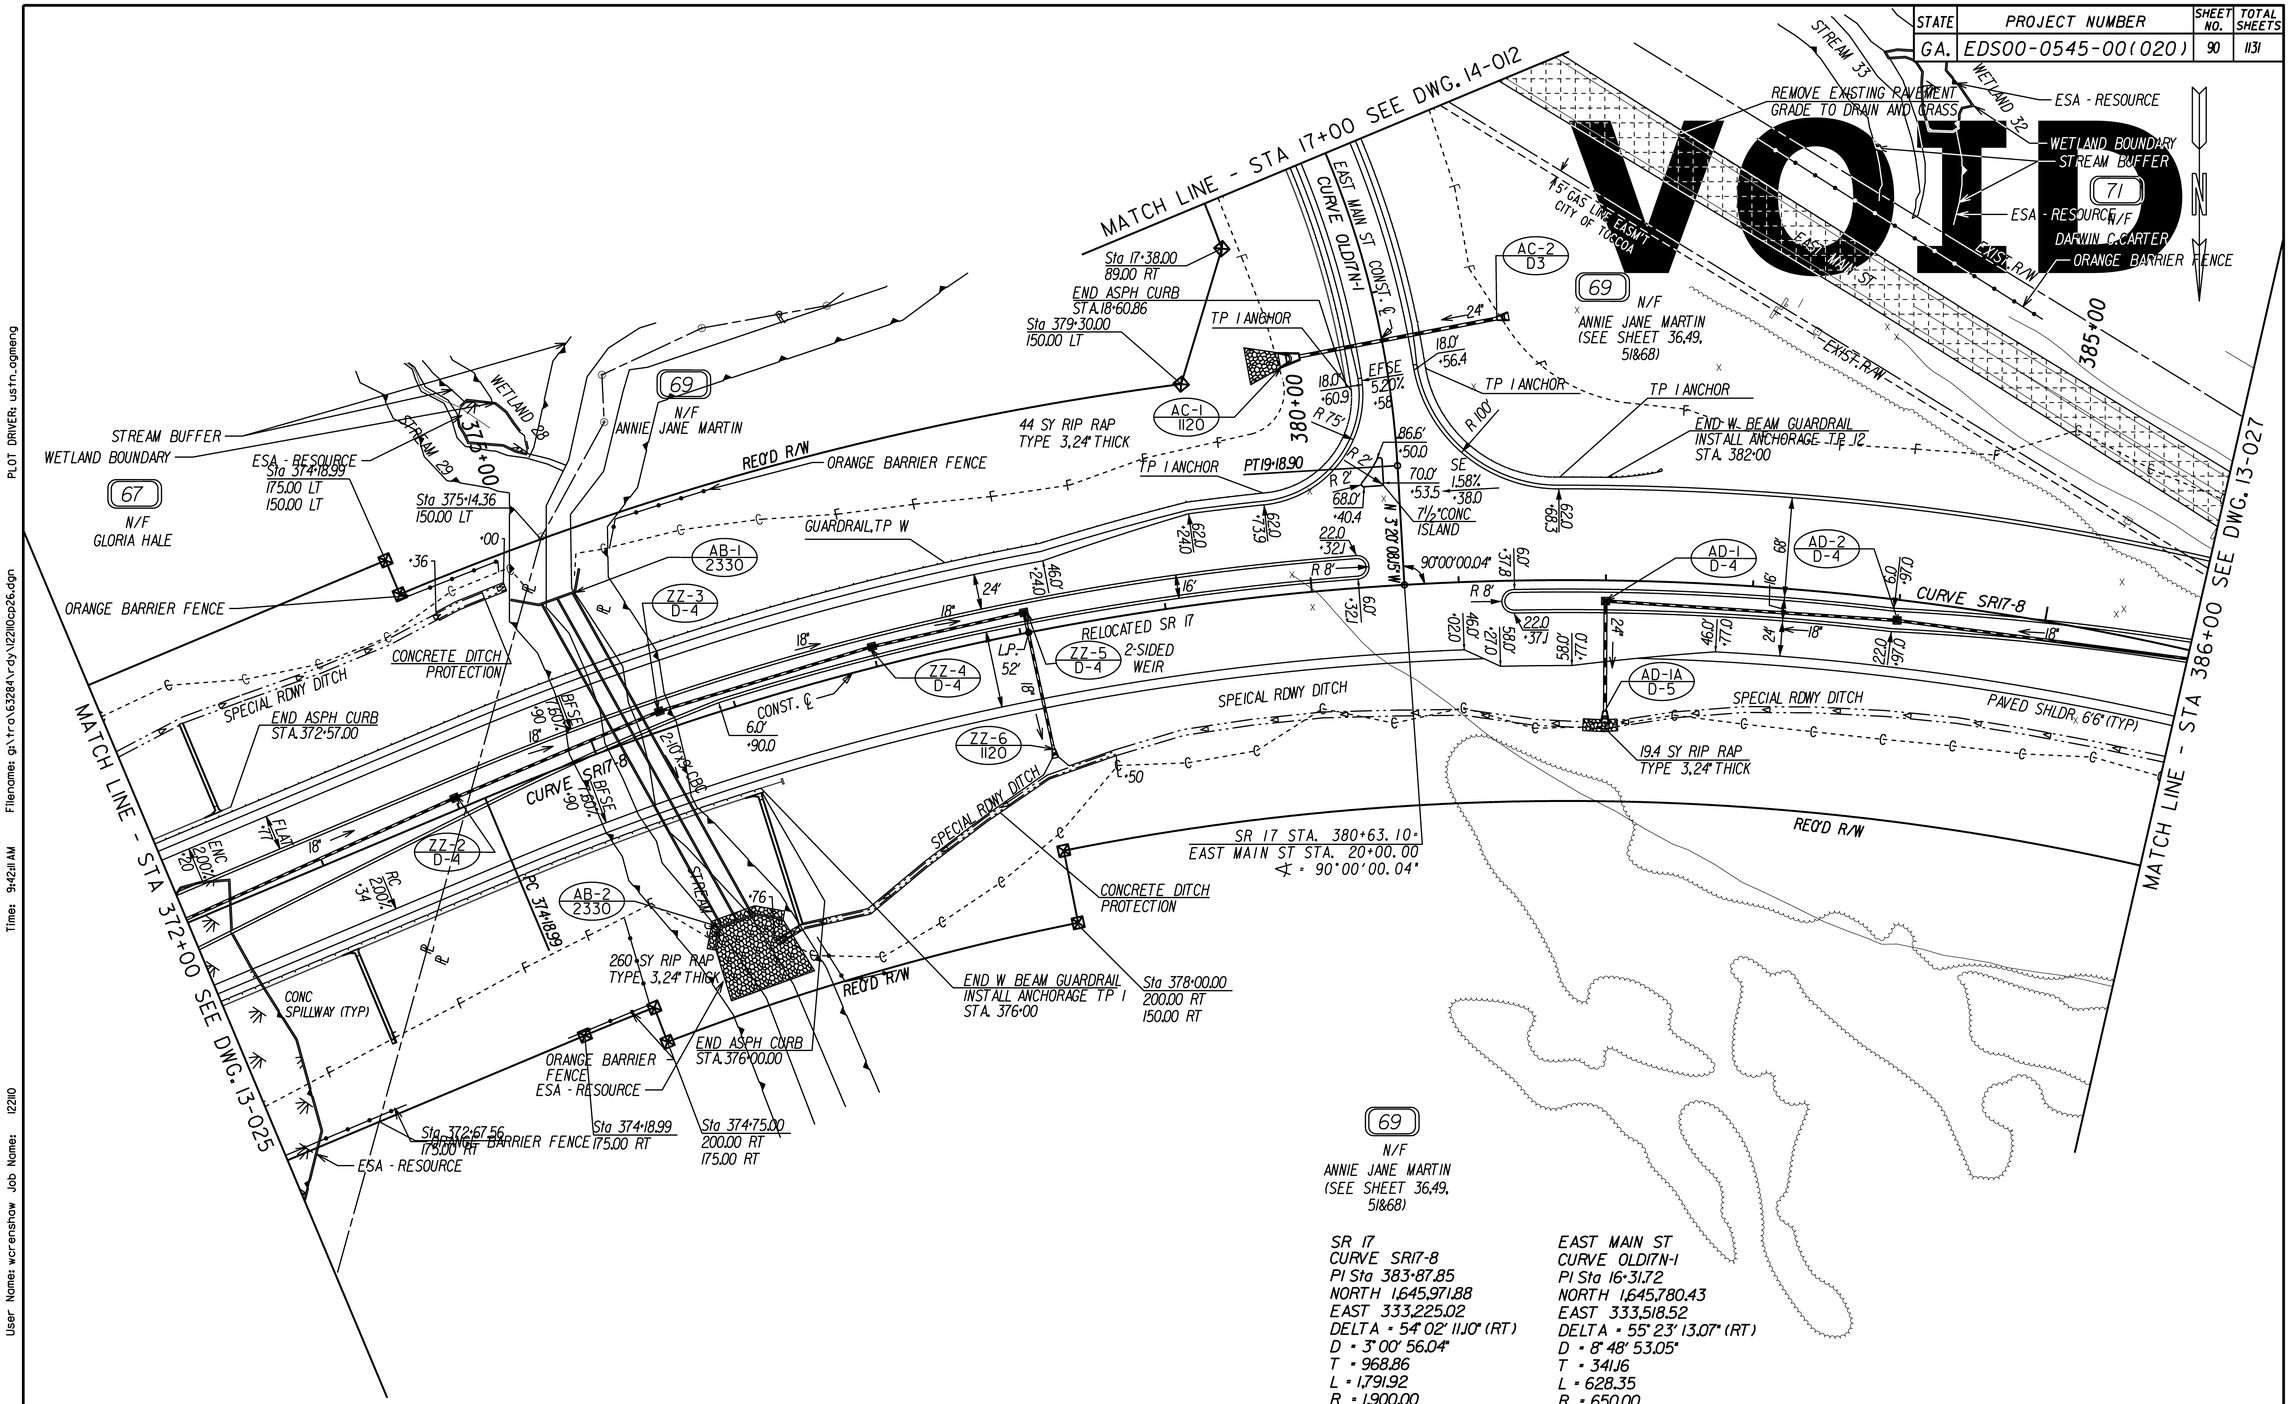

69
N/F
ANNIE JANE MARTIN
(SEE SHEET 36,49,
51&68)

SR 17
CURVE SR17-8
PI Sta 383+87.85
NORTH 1,645,971.88
EAST 333,225.02
DELTA = 54° 02' 11.0" (RT)
D = 3° 00' 56.04"
T = 968.86
L = 1,791.92
R = 1,900.00
E = 232.77
e = 7.60%
DS = 65 MPH

EAST MAIN ST
CURVE OLD17N-1
PI Sta 16+31.72
NORTH 1,645,780.43
EAST 333,518.52
DELTA = 55° 23' 13.07" (RT)
D = 8° 48' 53.05"
T = 341.16
L = 628.35
R = 650.00
E = 84.09
PC = 12+90.55
PT = 19+18.90
e = 6.00%

PROPERTY AND EXISTING R/W LINE
REQUIRED R/W LINE
CONSTRUCTION LIMITS
EASEMENT FOR CONSTRUCTION & MAINTENANCE OF SLOPES
EASEMENT FOR CONST OF SLOPES
EASEMENT FOR CONST OF DRIVES

BEGIN LIMIT OF ACCESS ..... BLA
END LIMIT OF ACCESS ..... ELA
LIMIT OF ACCESS
REQ'D. R/W AND LIMIT OF ACCESS
EXISTING R/W LINE
PERMANENT UTILITY EASEMENT

ARCADIS
Infrastructure, environment, facilities

SCALE IN FEET
0 50 100 200

REVISION DATES

GEORGIA
DEPARTMENT OF TRANSPORTATION
MAINLINE PLAN
PROJECT EDS00-0545-00(020)
COUNTY FRANKLIN/
STEPHENS

DRAWING NO.
13-026

Date: 12/15/2012 User Name: wcrenshaw Job Name: 12210 Time: 9:42:11 AM Filename: g:\tro\63284\rdy\12210cp26.dgn PLOT DRIVER: ustn_ogmeng