STATE	PROJECT NUMBER	SHEET NO.	TOTAL SHEETS
GA.	EDS00-0545-00(020)	92	1131

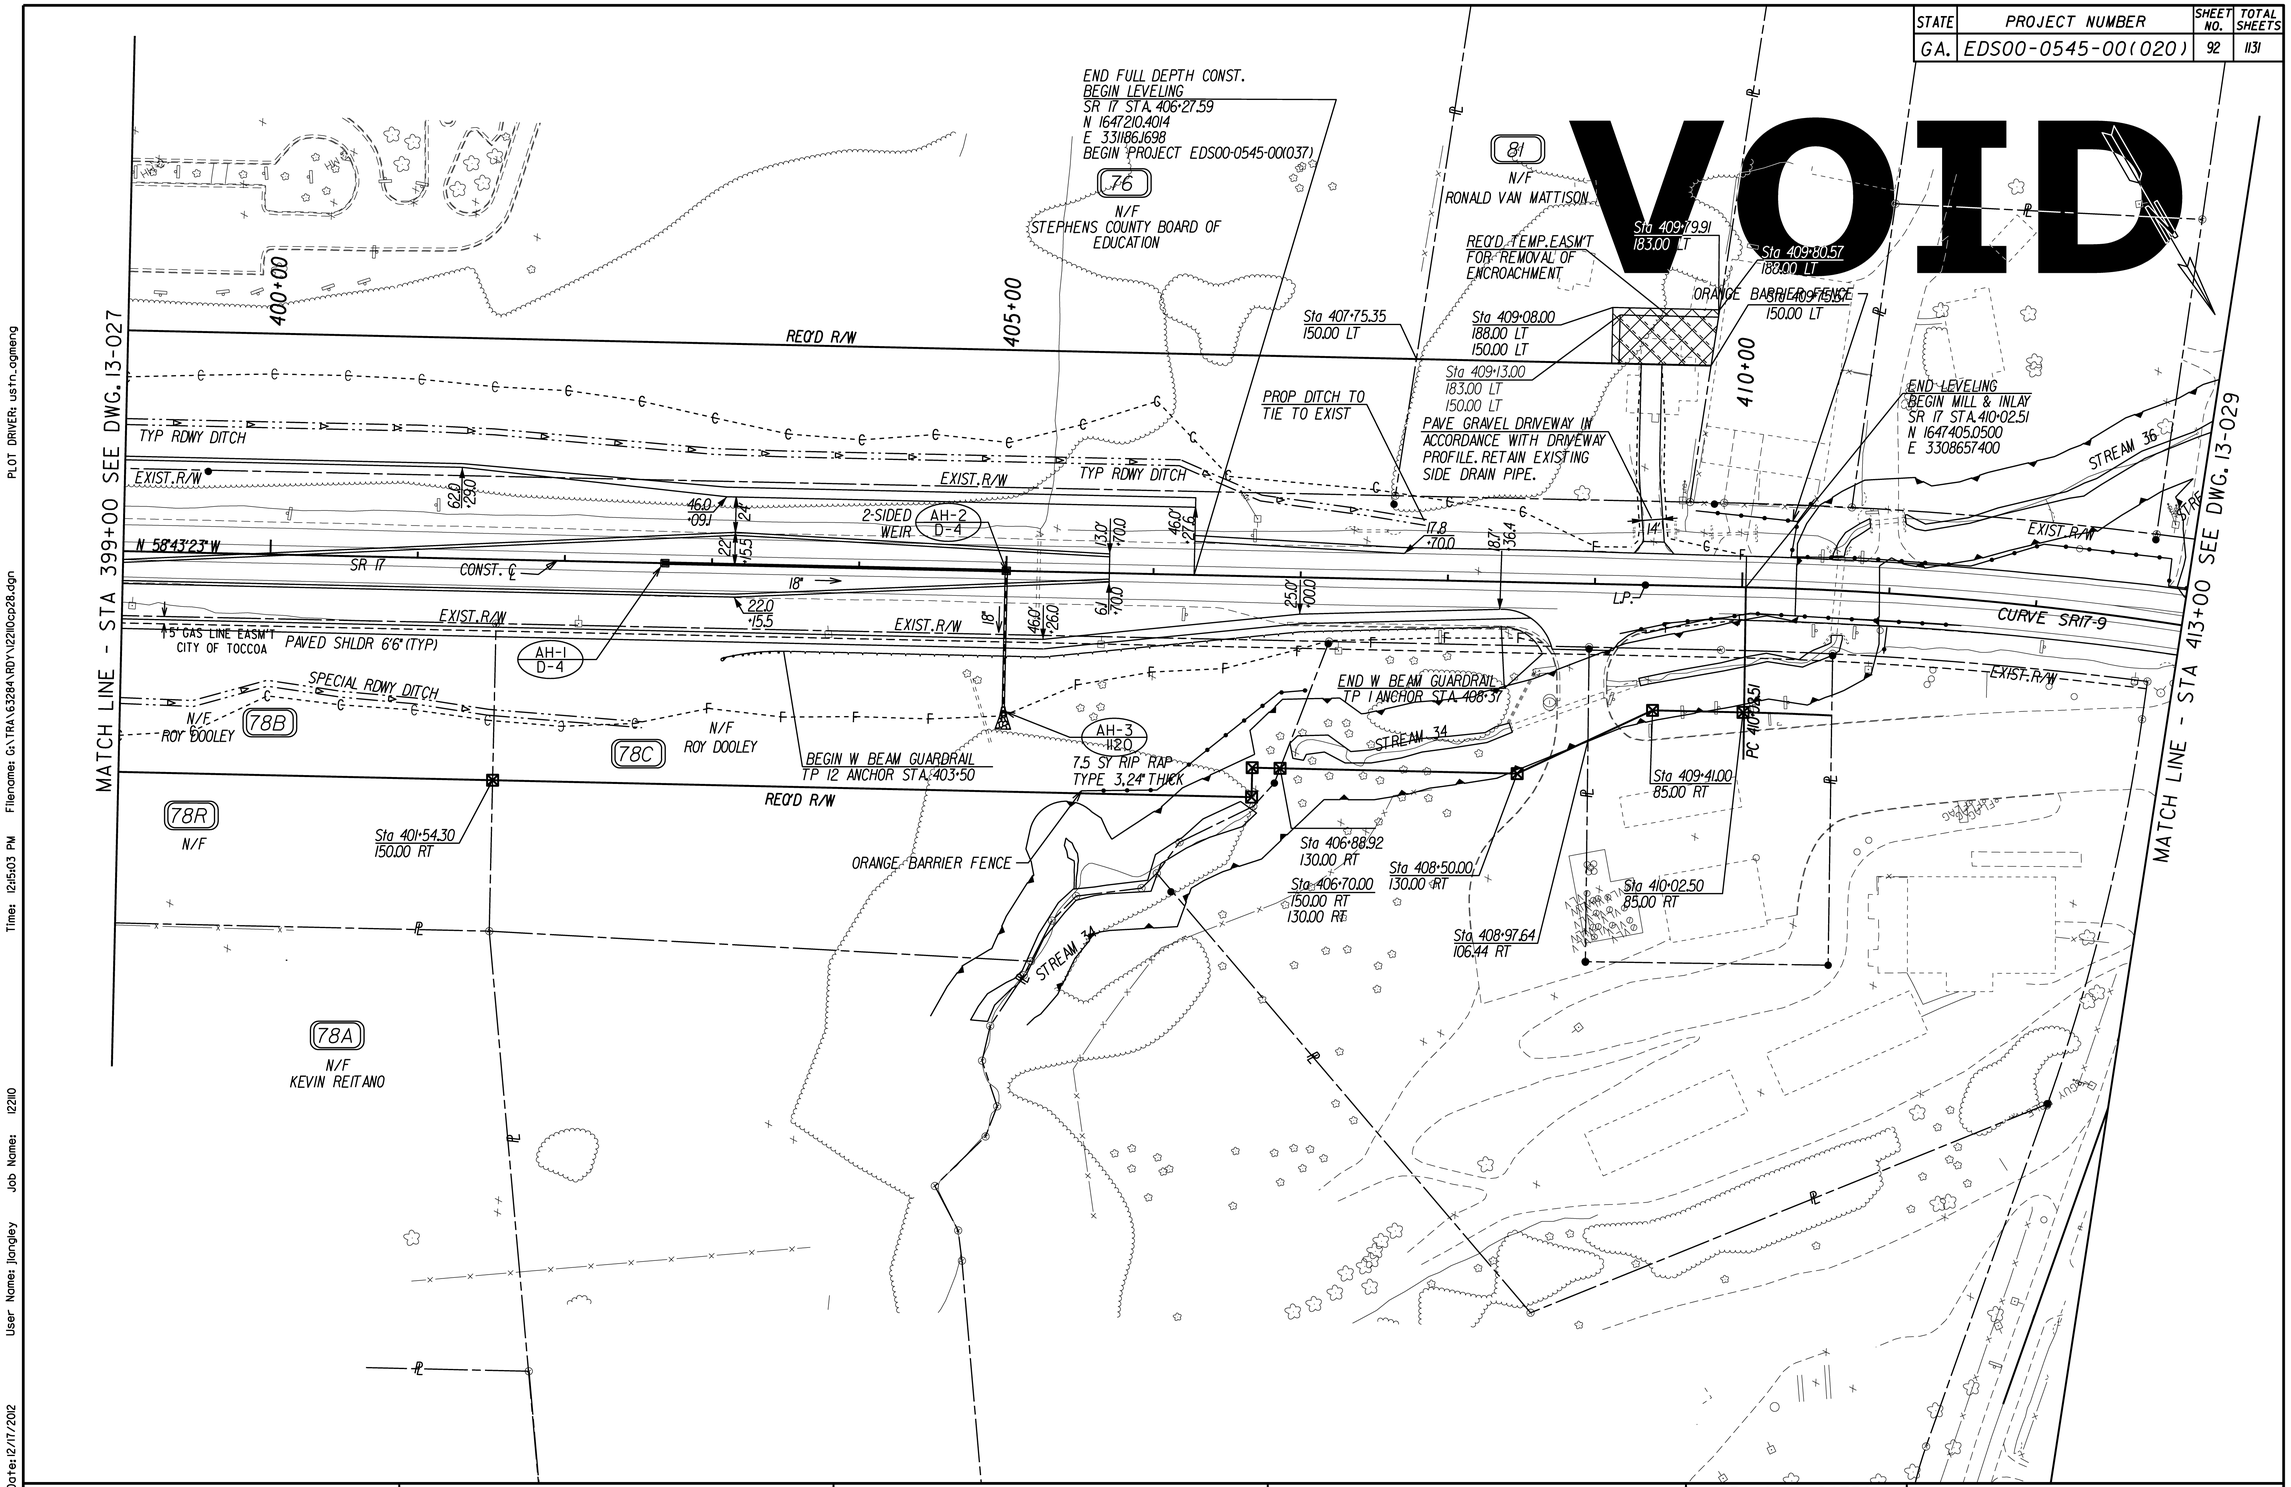

PROPERTY AND EXISTING R/W LINE	BEGIN LIMIT OF ACCESS	BLA
REQUIRED R/W LINE	END LIMIT OF ACCESS	ELA
CONSTRUCTION LIMITS	LIMIT OF ACCESS	
EASEMENT FOR CONSTRUCTION & MAINTENANCE OF SLOPES	REQ'D. R/W AND LIMIT OF ACCESS	
EASEMENT FOR CONST OF SLOPES	EXISTING R/W LINE	
EASEMENT FOR CONST OF DRIVES	PERMANENT UTILITY EASEMENT	

ARCADIS
Infrastructure, environment, facilities

SCALE IN FEET
0 50 100 200

REVISION DATES

GEORGIA
DEPARTMENT OF TRANSPORTATION
MAINLINE PLAN
PROJECT EDS00-0545-00(020)
COUNTY FRANKLIN/ STEPHENS

DRAWING NO. 13-028

Date: 12/17/2012 User Name: jlangley Job Name: 12210 Time: 12:15:03 PM Filename: G:\TRA\63284\RDY\12210cp28.dgn PLOT DRIVER: ustn_ogmeng