STATE	PROJECT NUMBER	SHEET NO.	TOTAL SHEETS
GA.	EDS00-0545-00(020)	105	1131

VOID

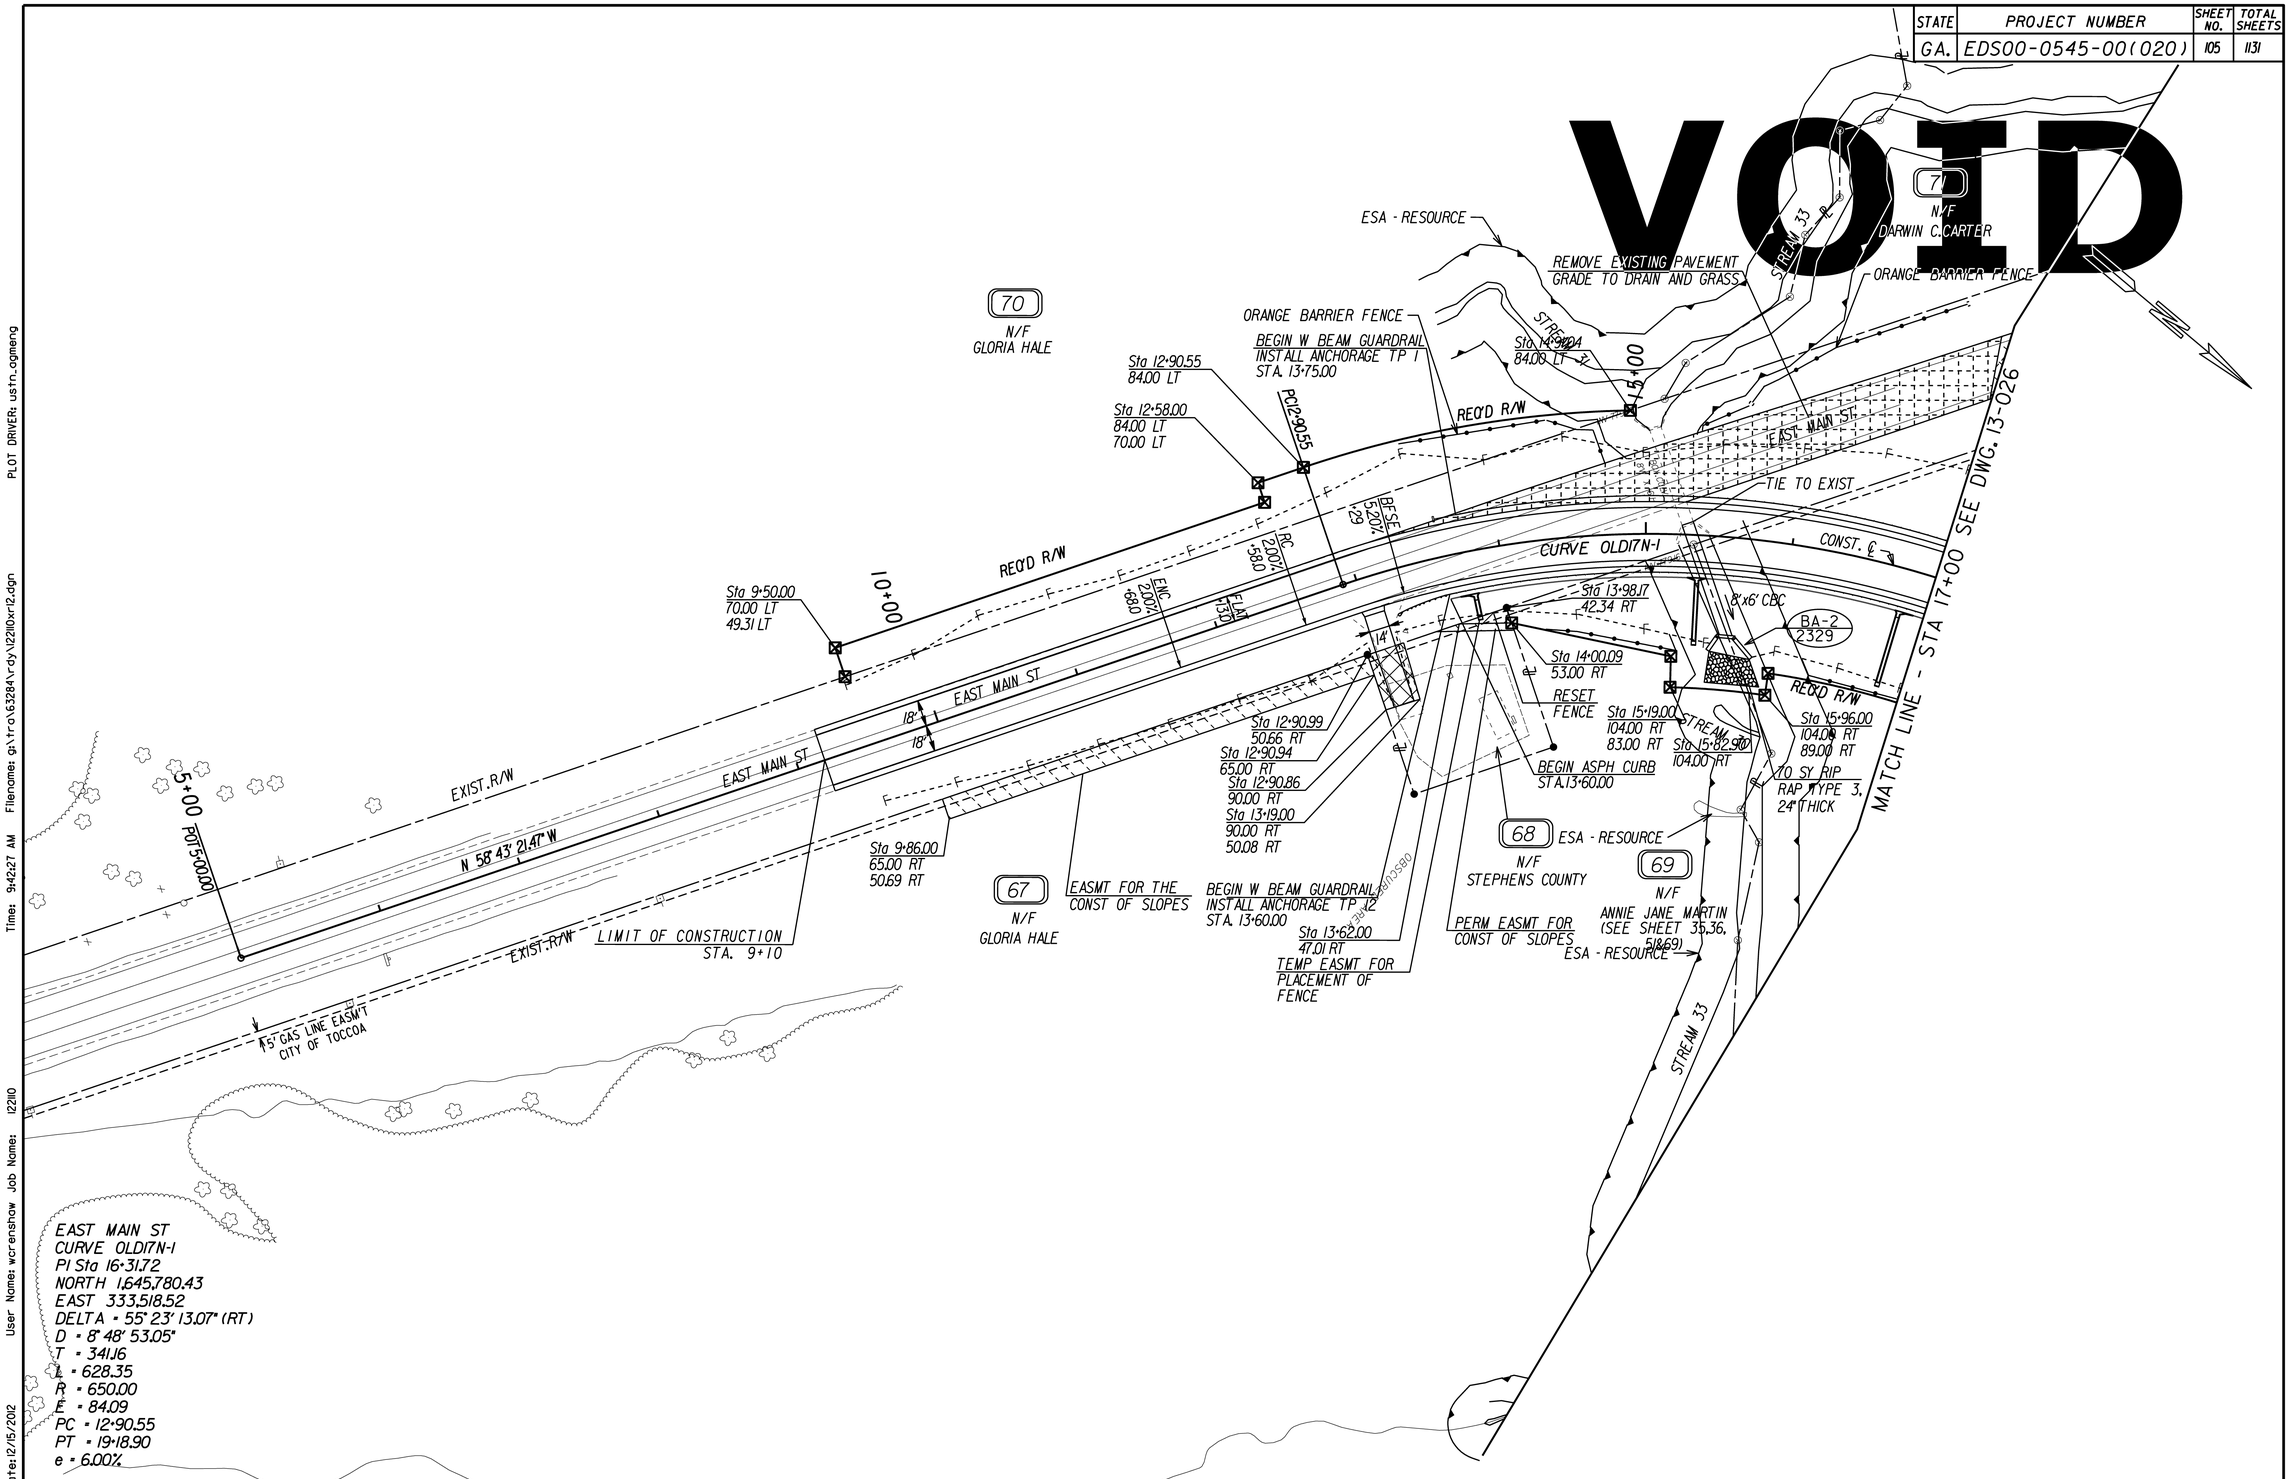

EAST MAIN ST
CURVE OLD17N-1
PI Sta 16+31.72
NORTH 1,645,780.43
EAST 333,518.52
DELTA = 55° 23' 13.07" (RT)
D = 8° 48' 53.05"
T = 341.16
L = 628.35
R = 650.00
E = 84.09
PC = 12+90.55
PT = 19+18.90
e = 6.00%

PROPERTY AND EXISTING R/W LINE
REQUIRED R/W LINE
CONSTRUCTION LIMITS
EASEMENT FOR CONSTRUCTION & MAINTENANCE OF SLOPES
EASEMENT FOR CONST OF SLOPES
EASEMENT FOR CONST OF DRIVES

BEGIN LIMIT OF ACCESS ..... BLA
END LIMIT OF ACCESS ..... ELA
LIMIT OF ACCESS
REQ'D. R/W AND LIMIT OF ACCESS
EXISTING R/W LINE
PERMANENT UTILITY EASEMENT

ARCADIS
Infrastructure, environment, facilities

SCALE IN FEET
0 50 100 200

REVISION DATES

GEORGIA
DEPARTMENT OF TRANSPORTATION
CROSSROAD PLAN
PROJECT EDS00-0545-00(020)
COUNTY FRANKLIN/ STEPHENS

DRAWING NO. 14-012

Date: 12/15/2012 User Name: wcrenshaw Job Name: 12210 Time: 9:42:27 AM Filename: g:\tro\63284\rdy\12210xr12.dgn PLOT DRIVER: ustn_ogmeng