STATE	PROJECT NUMBER	SHEET NO.	TOTAL SHEETS
GA.	EDS00-0545-00(020)	210	1131

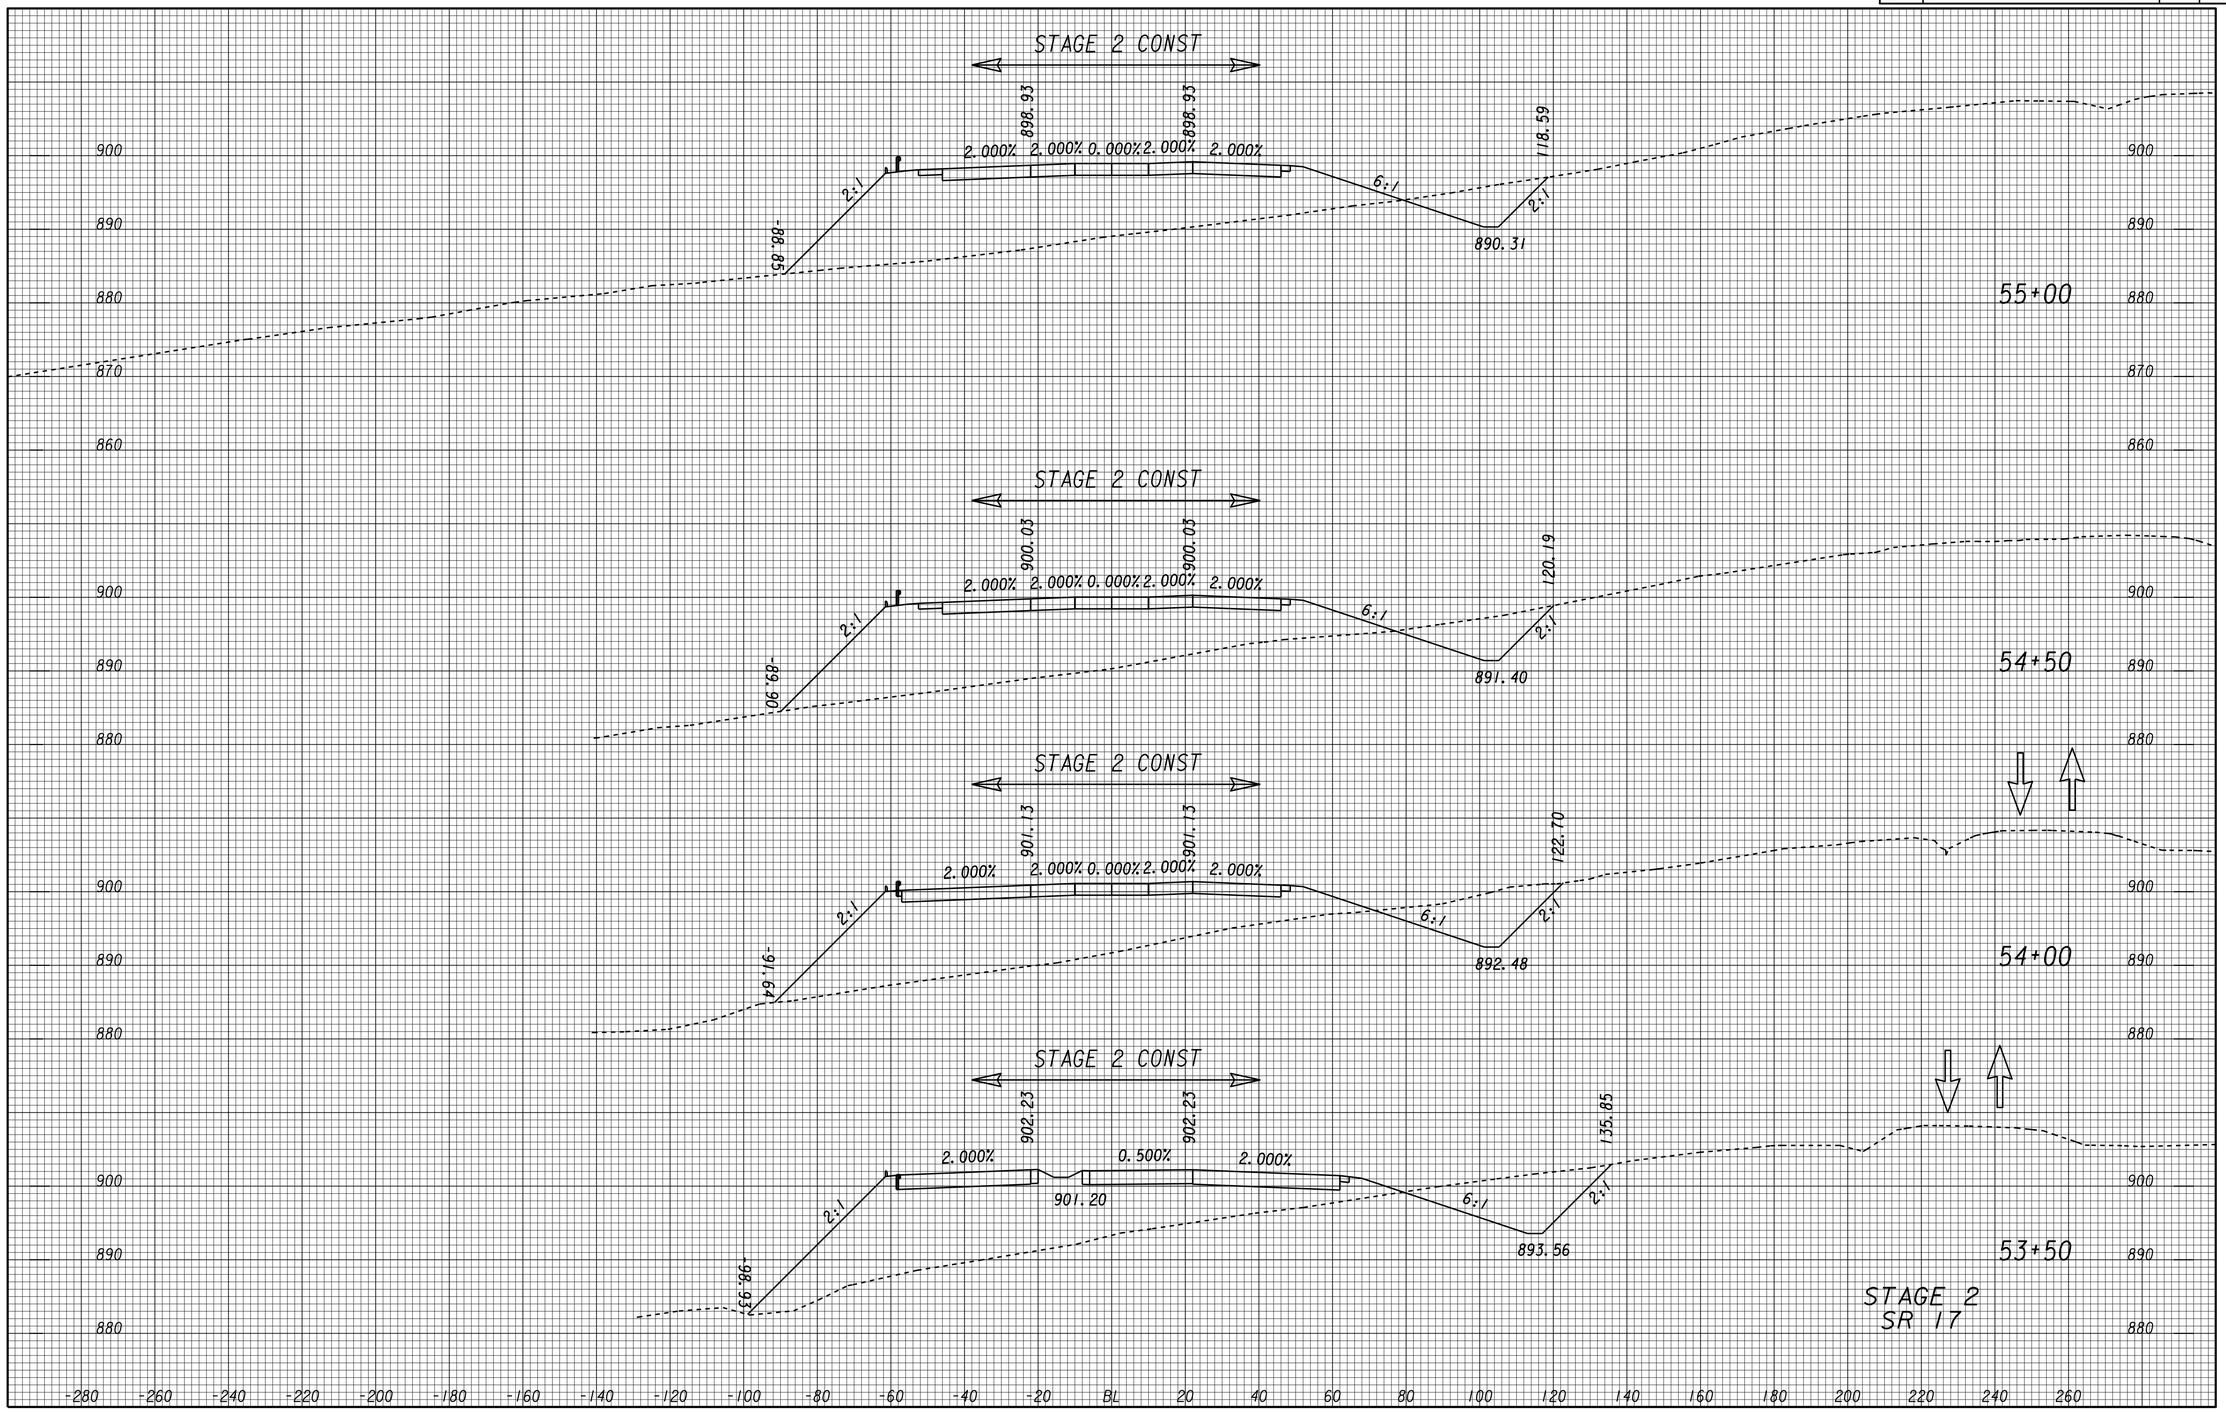

Date: 12/15/2012 User Name: wcrenshow Job Name: 122110 Time: 9:22:39 AM Filename: gi\tra\63284\rdy\xsec.staging_mainline.dgn PLOT DRIVER: ustn.ogmeng

ARCADIS
Infrastructure, environment, facilities

SCALE : 1" = 20' HOR.
1" = 10' VERT.

REVISION DATES		

GEORGIA
DEPARTMENT OF TRANSPORTATION
STAGING CROSS SECTIONS
PROJECT EDS00-0545-00(020)
COUNTY FRANKLIN/
STEPHENS

DRAWING NO.
19-057