STATE	PROJECT NUMBER	SHEET NO.	TOTAL SHEETS
GA.	EDS00-0545-00(020)	294	1131

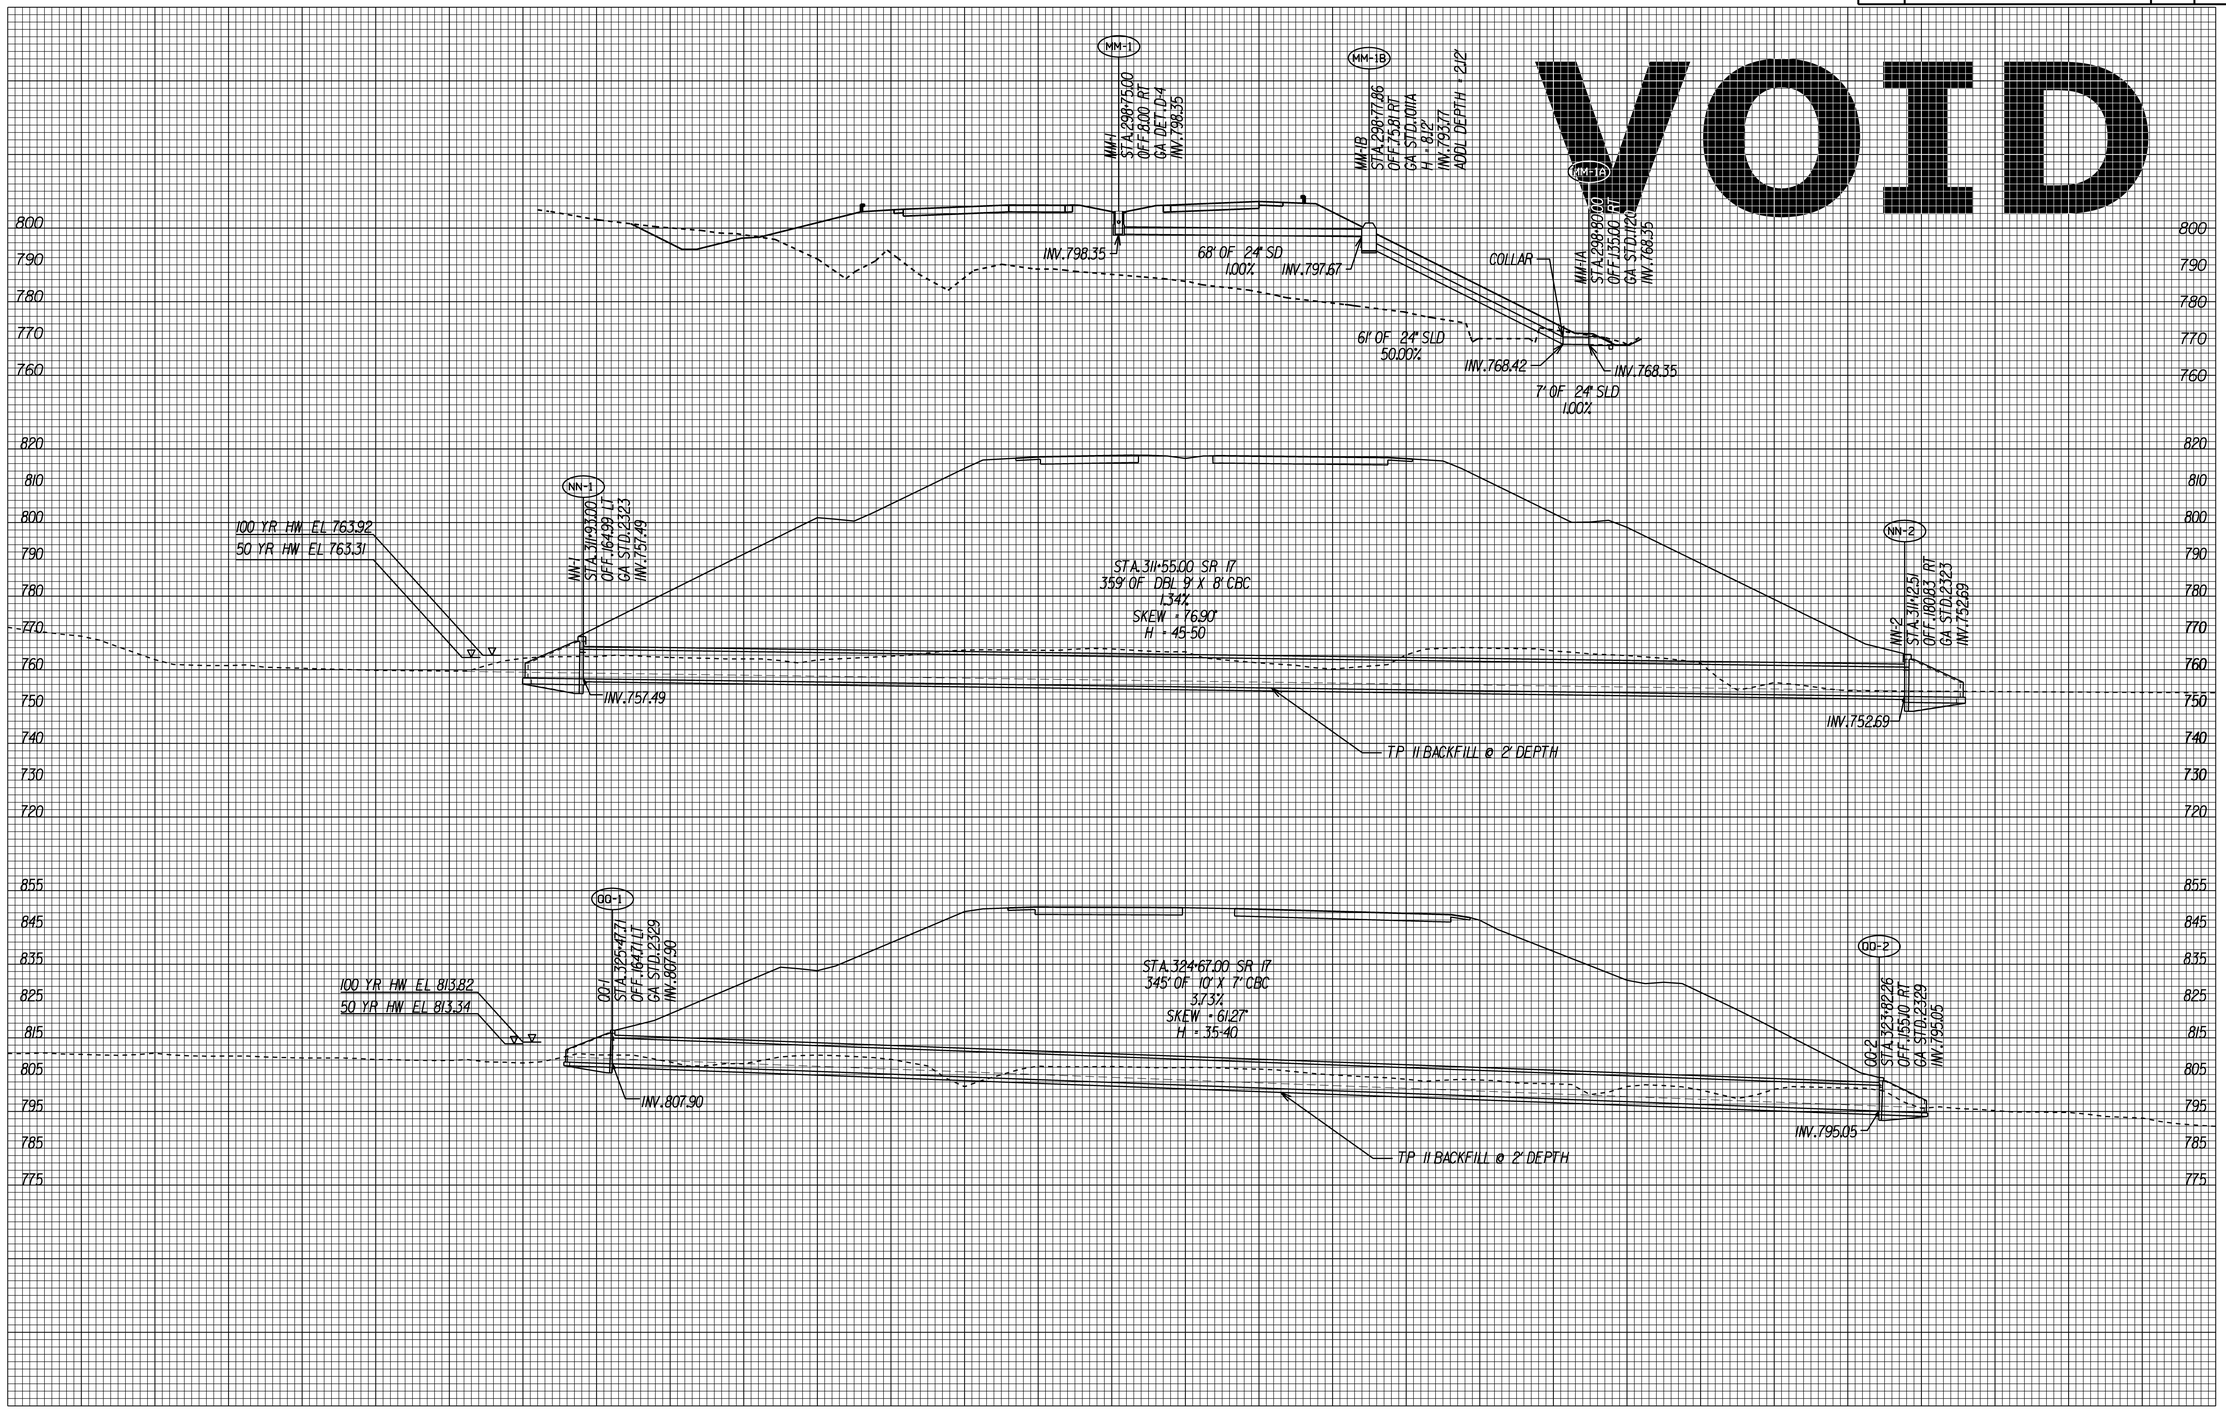

SCALE : 1" = 20' HOR.
1" = 20' VERT.

ARCADIS
Infrastructure, environment, facilities

DATE	REVISIONS	DATE	REVISIONS

SR 17 IMPROVEMENTS

GEORGIA
DEPARTMENT OF TRANSPORTATION
DRAINAGE CROSS SECTIONS
PROJECT: EDS00-0545-00(020)
COUNTY: FRANKLIN & STEPHENS

DRAWING NO. 22-025

PLOT DRIVER: ustn_ogmeng
Filename: g:\tra\63284\rdy\122110dx01.dgn
Time: 9:22:49 AM
User Name: wcrenshaw Job Name: 122110
Date: 12/15/2012