STATE	PROJECT NUMBER	SHEET NO.	TOTAL SHEETS
GA.	EDS00-0545-00(020)	55	71

VOID

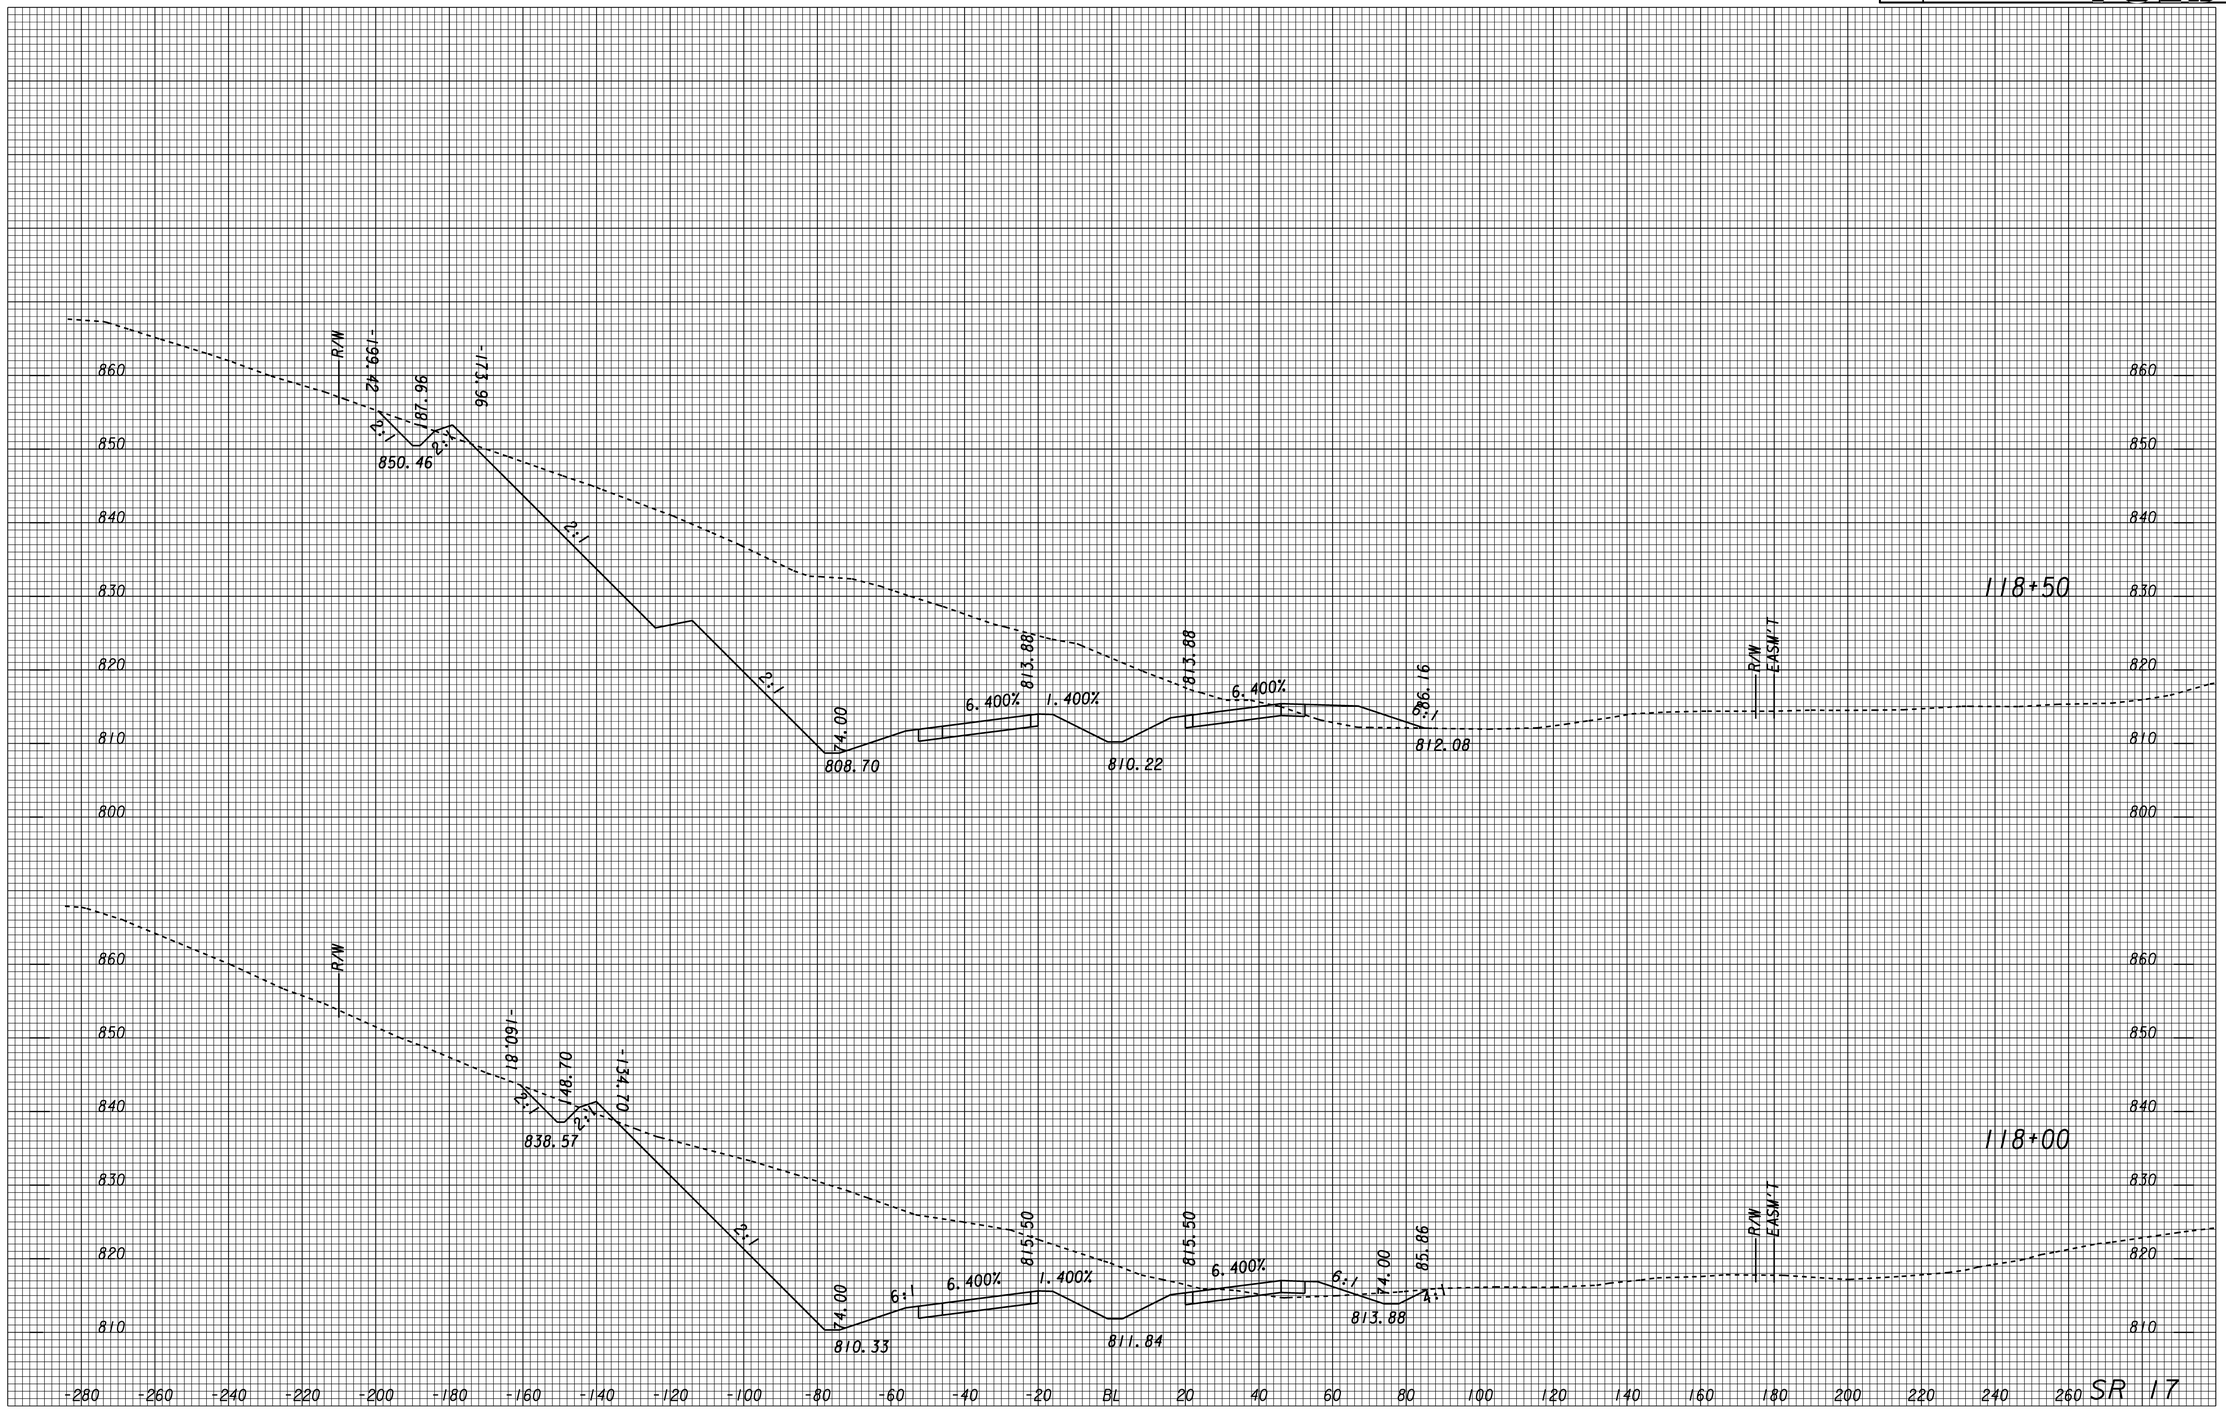

Date: 2/15/2012 User Name: wcrenshaw Job Name: 12210 Time: 10:50:49 AM Filename: G:\TRA\632841\rdy\XSEC_MAINLINE.dgn PLOT DRIVER: ustn_ogmeng

ARCADIS
Infrastructure, environment, facilities

SCALE : 1" = 20' HOR.
1" = 10' VERT.

REVISION DATES		

CROSS SECTIONS

PROJECT EDS00-0545-00(020)
COUNTY FRANKLIN/
STEPHENS

DRAWING NO. 23-055