STATE	PROJECT NUMBER	SHEET NO.	TOTAL SHEETS
GA.	EDS00-0545-00(020)	655	1131

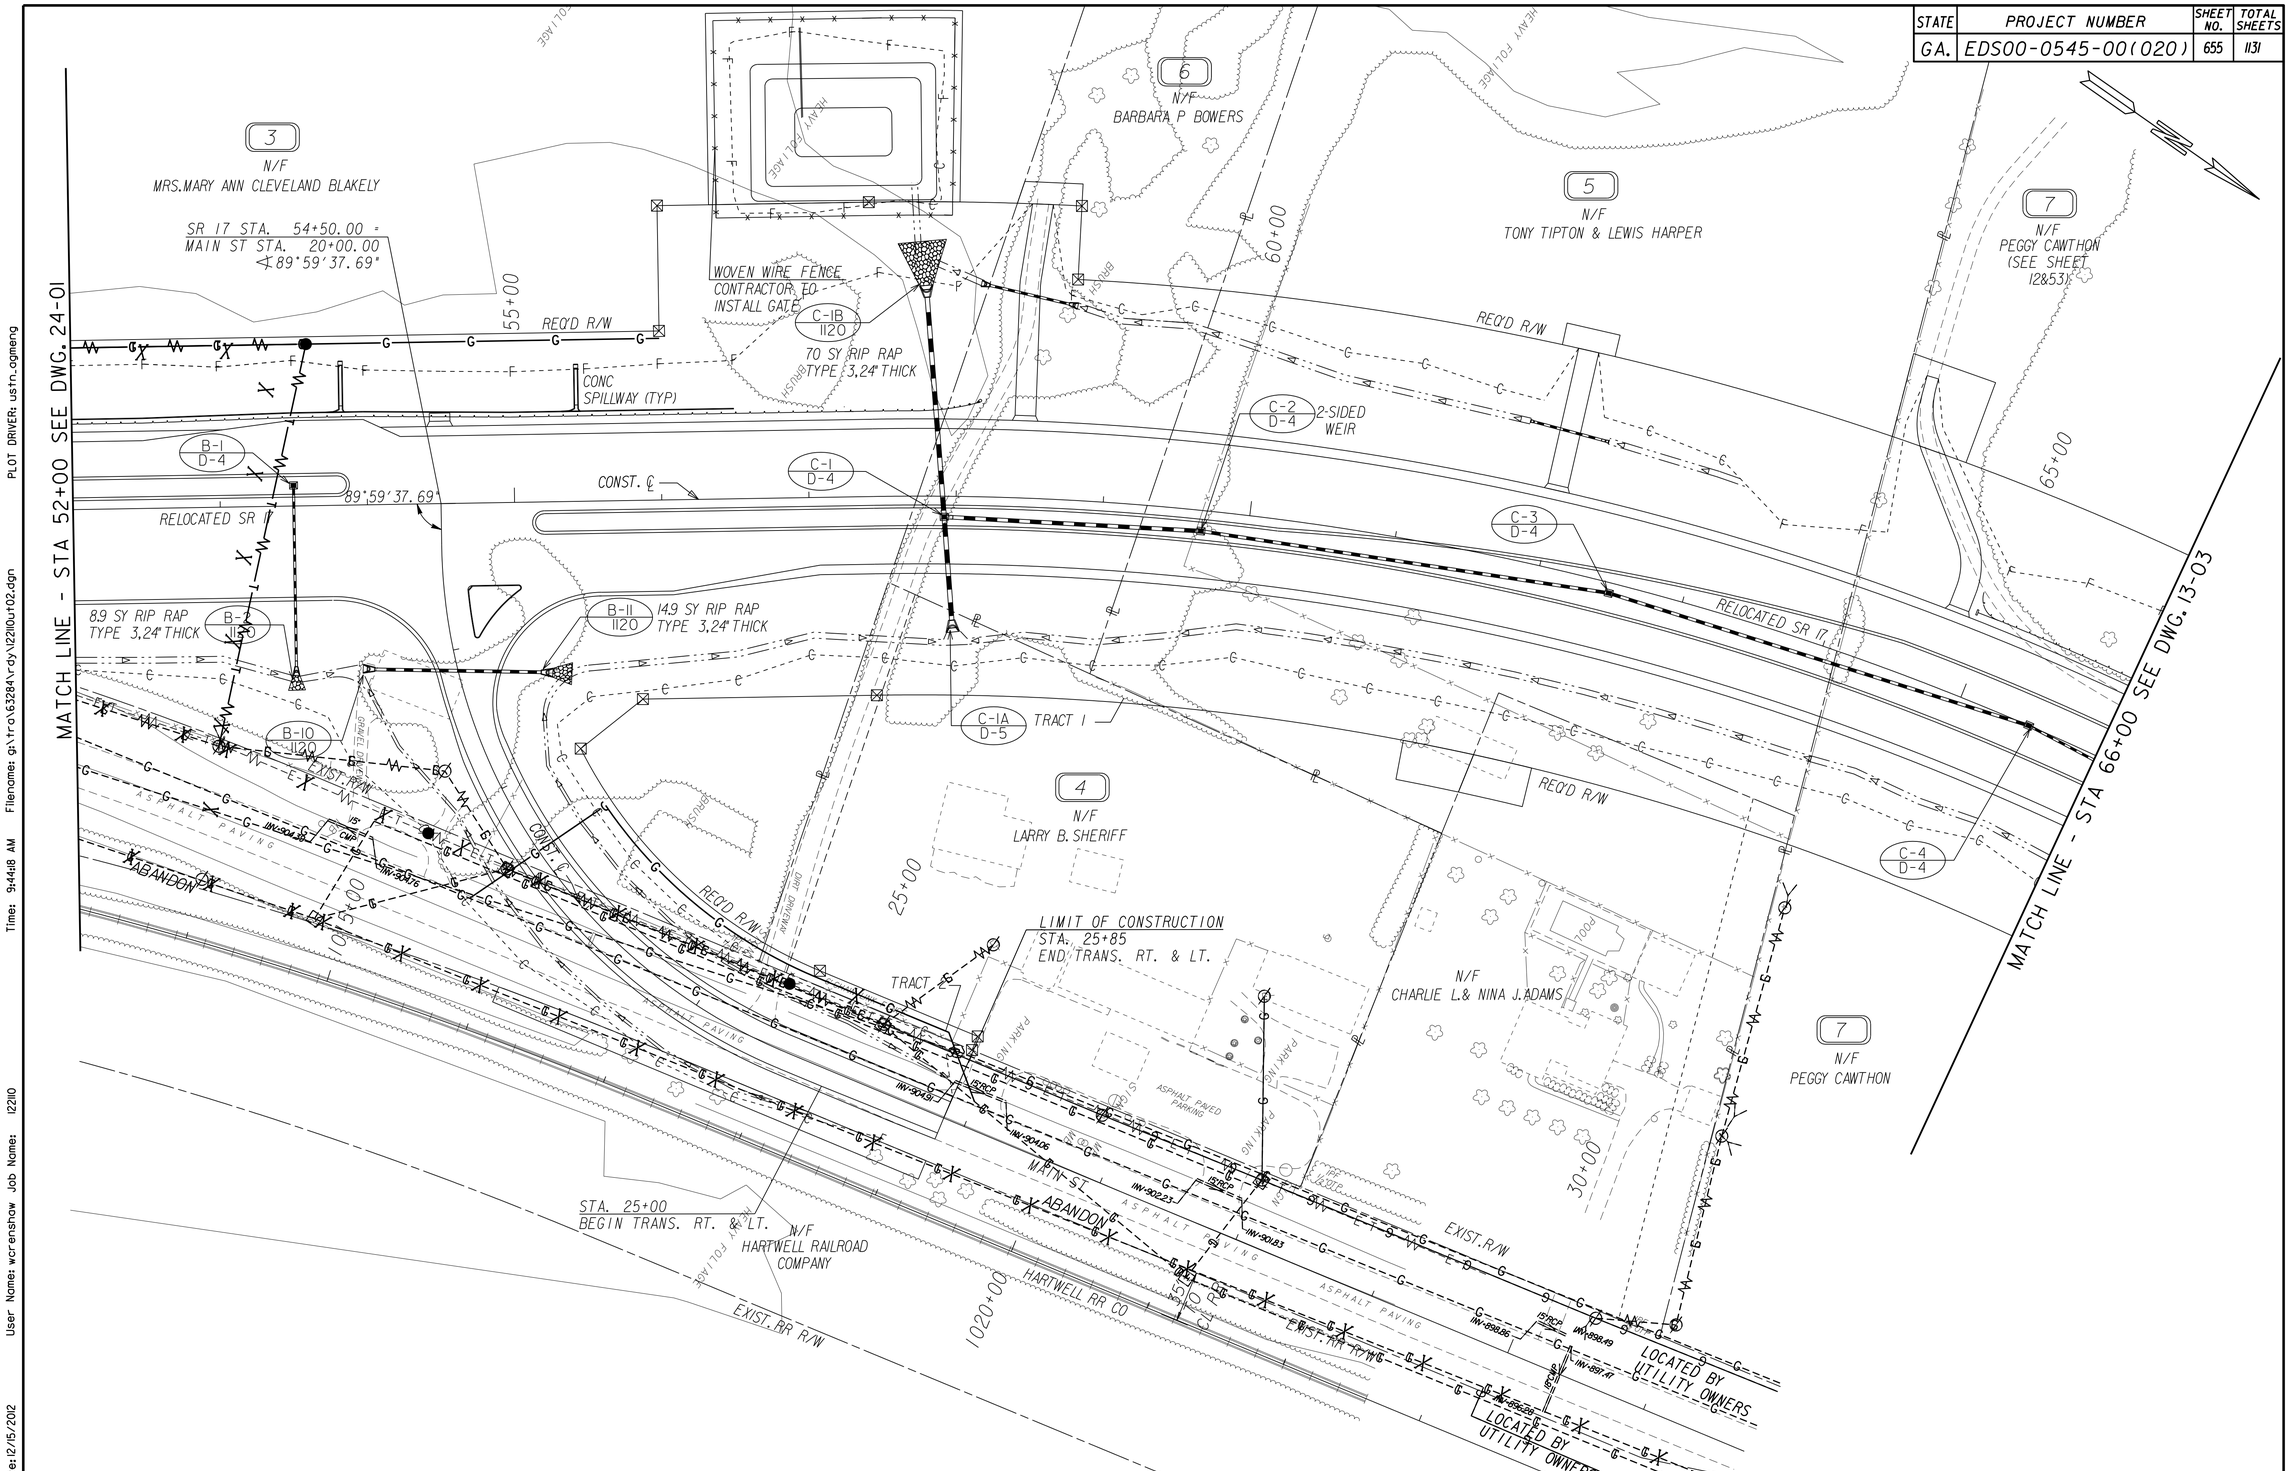

PROPERTY AND EXISTING R/W LINE
REQUIRED R/W LINE
CONSTRUCTION LIMITS
EASEMENT FOR CONSTRUCTION & MAINTENANCE OF SLOPES
EASEMENT FOR CONST OF SLOPES
EASEMENT FOR CONST OF DRIVES

BEGIN LIMIT OF ACCESS.....BLA
END LIMIT OF ACCESS.....ELA
LIMIT OF ACCESS
REQ'D. R/W AND LIMIT OF ACCESS
EXISTING R/W LINE
PERMANENT UTILITY EASEMENT

ARCADIS
Infrastructure, environment, facilities

SCALE IN FEET
0 50 100 200

REVISION DATES

GEORGIA
DEPARTMENT OF TRANSPORTATION
UTILITY PLAN
PROJECT EDS00-0545-00(020)
COUNTY FRANKLIN/
STEPHENS

DRAWING NO.
24-002

Date: 12/15/2012 User Name: wcrenshaw Job Name: 12210 Time: 9:44:18 AM Filename: g:\tro\63284\rdy\12210ut02.dgn PLOT DRIVER: ustn_ogmeng