STATE	PROJECT NUMBER	SHEET NO.	TOTAL SHEETS
GA.	EDS00-0545-00(020)	709	1131

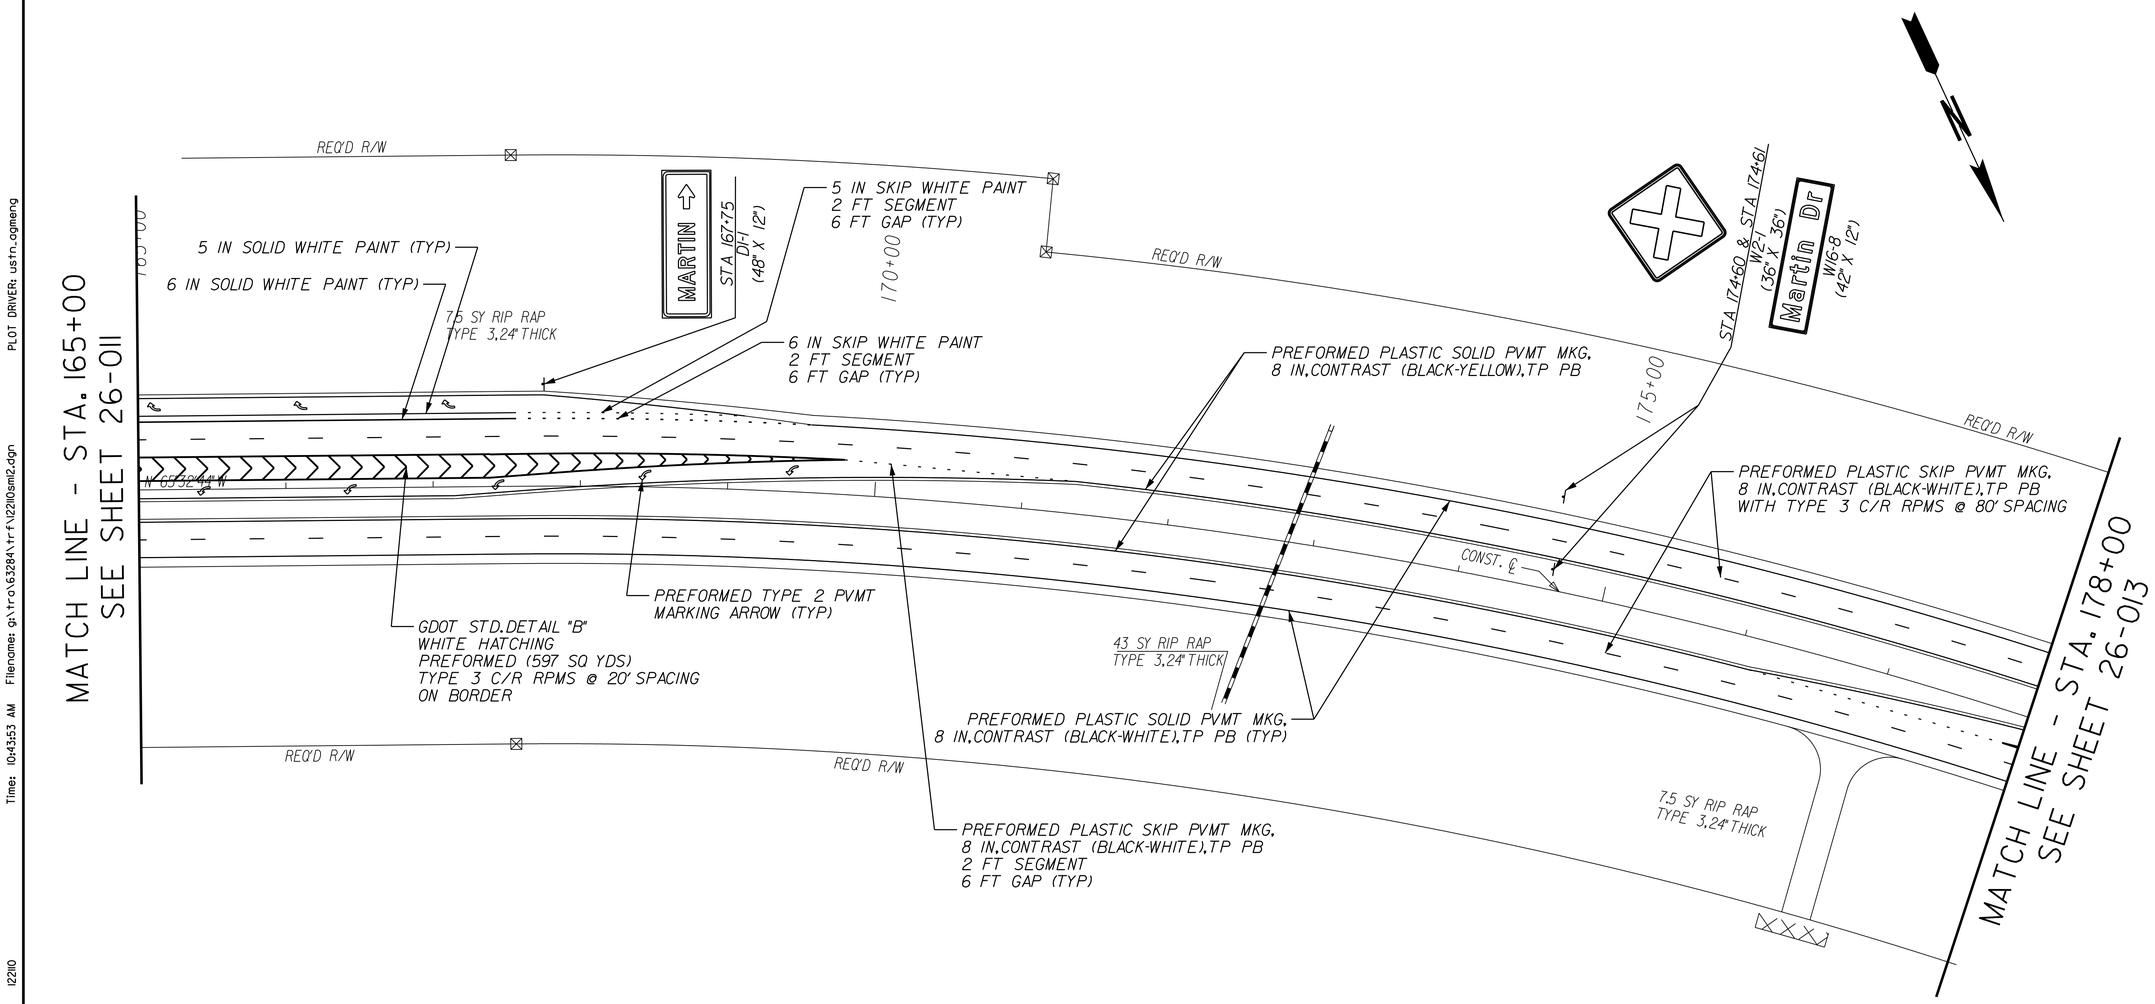

Date: 12/17/2012 User Name: sbasetty Job Name: 122110 Time: 10:43:53 AM Filename: gr\tro\63284\trf\22110smi2.dgn PLOT DRIVER: ustn.ogmeng

ARCADIS
Infrastructure, environment, facilities

SCALE IN FEET
0 50 100 200

REVISION DATES

GEORGIA
DEPARTMENT OF TRANSPORTATION
SIGNING AND MARKING PLAN
PROJECT EDS-545(20)
COUNTY FRANKLIN/
STEPHENS

DRAWING NO.
26-012