STATE	PROJECT NUMBER	SHEET NO.	TOTAL SHEETS
GA.	EDS00-0545-00(020)	710	1131

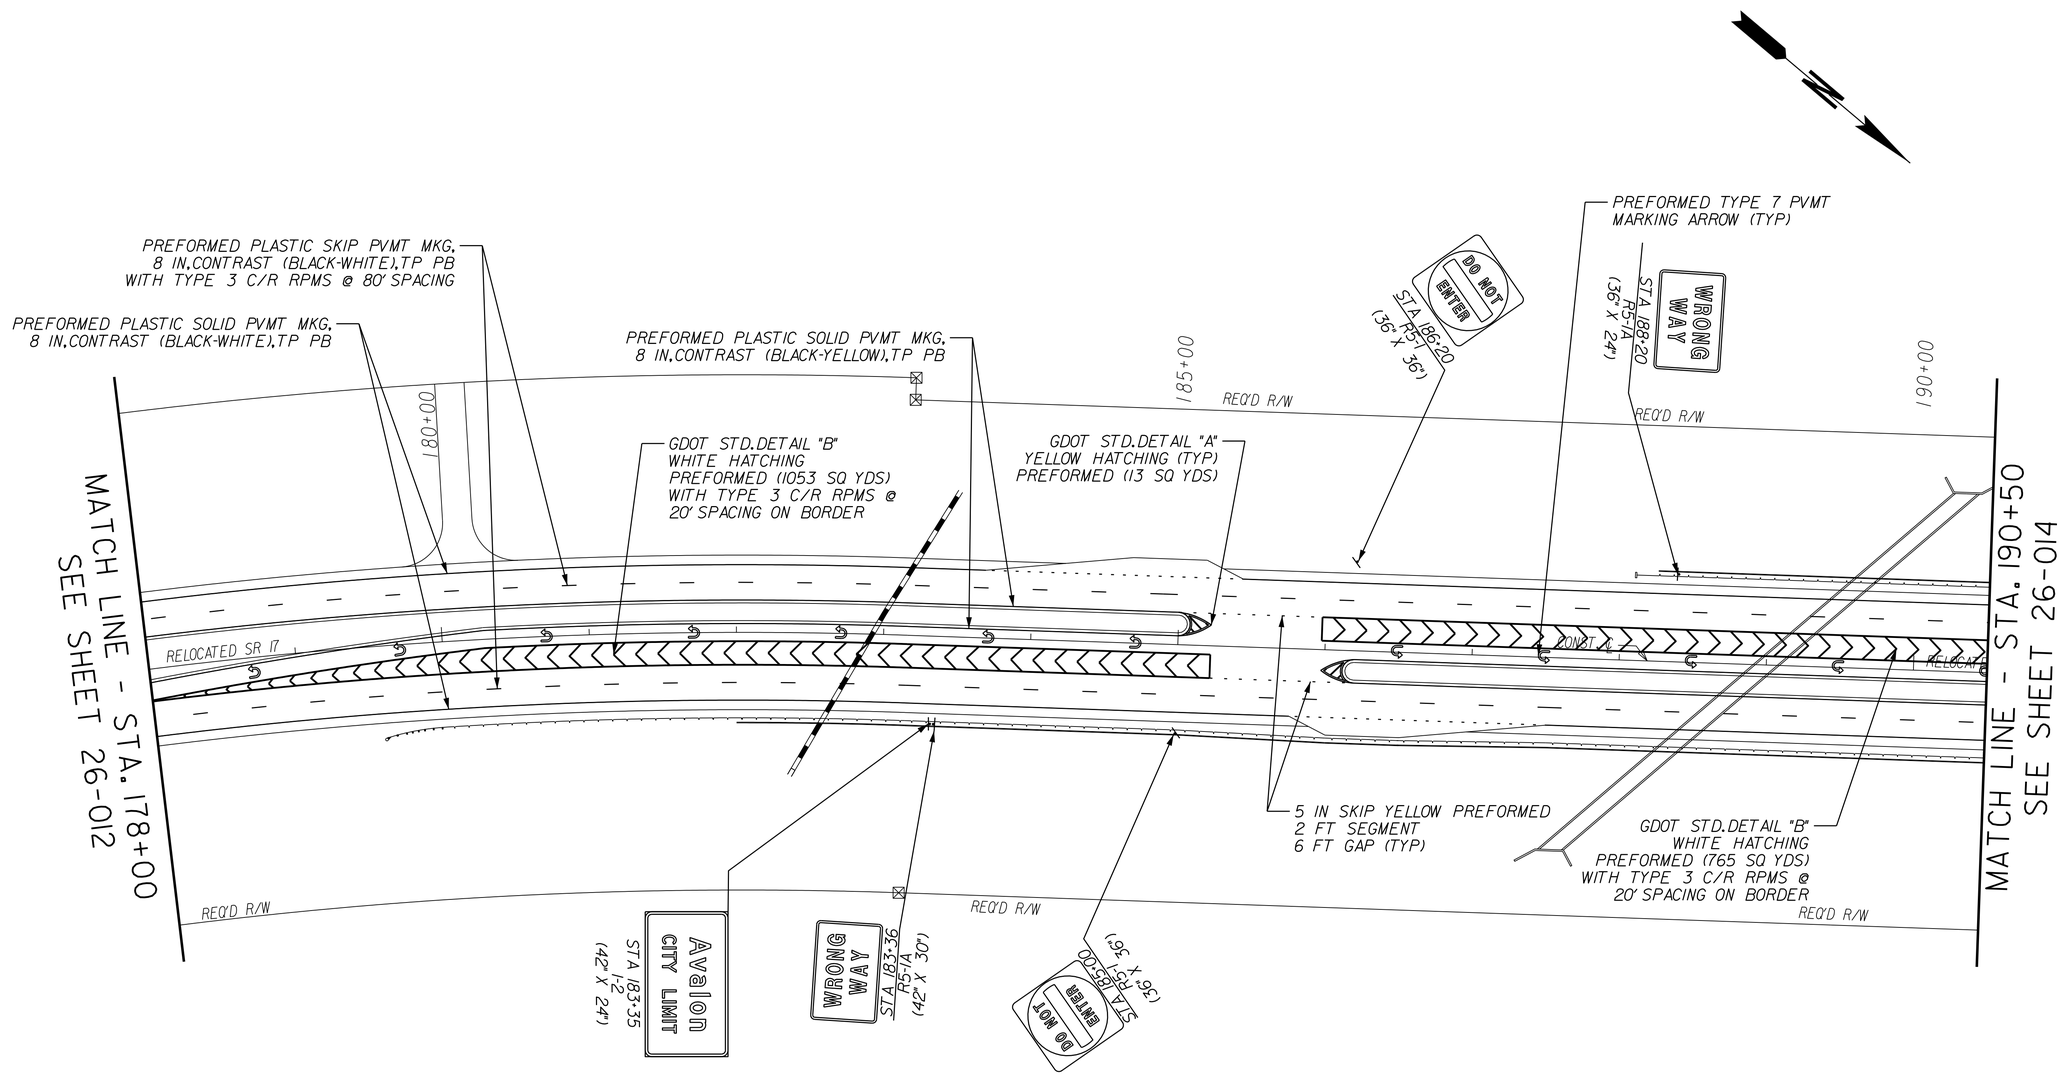

ARCADIS
Infrastructure, environment, facilities

SCALE IN FEET
0 50 100 200

REVISION DATES

GEORGIA
DEPARTMENT OF TRANSPORTATION
SIGNING AND MARKING PLAN
PROJECT EDS-545(20)
COUNTY FRANKLIN/
STEPHENS

DRAWING NO.
26-013

Date:12/17/2012 User Name:sbosetty Job Name: 12210 Time: 10:43:54 AM Filename: g:\tro\63284\trf\22110sm3.dgn PLOT DRIVER: ustn_ogmeng