STATE	PROJECT NUMBER	SHEET NO.	TOTAL SHEETS
GA.	EDS00-0545-00(020)	720	1131

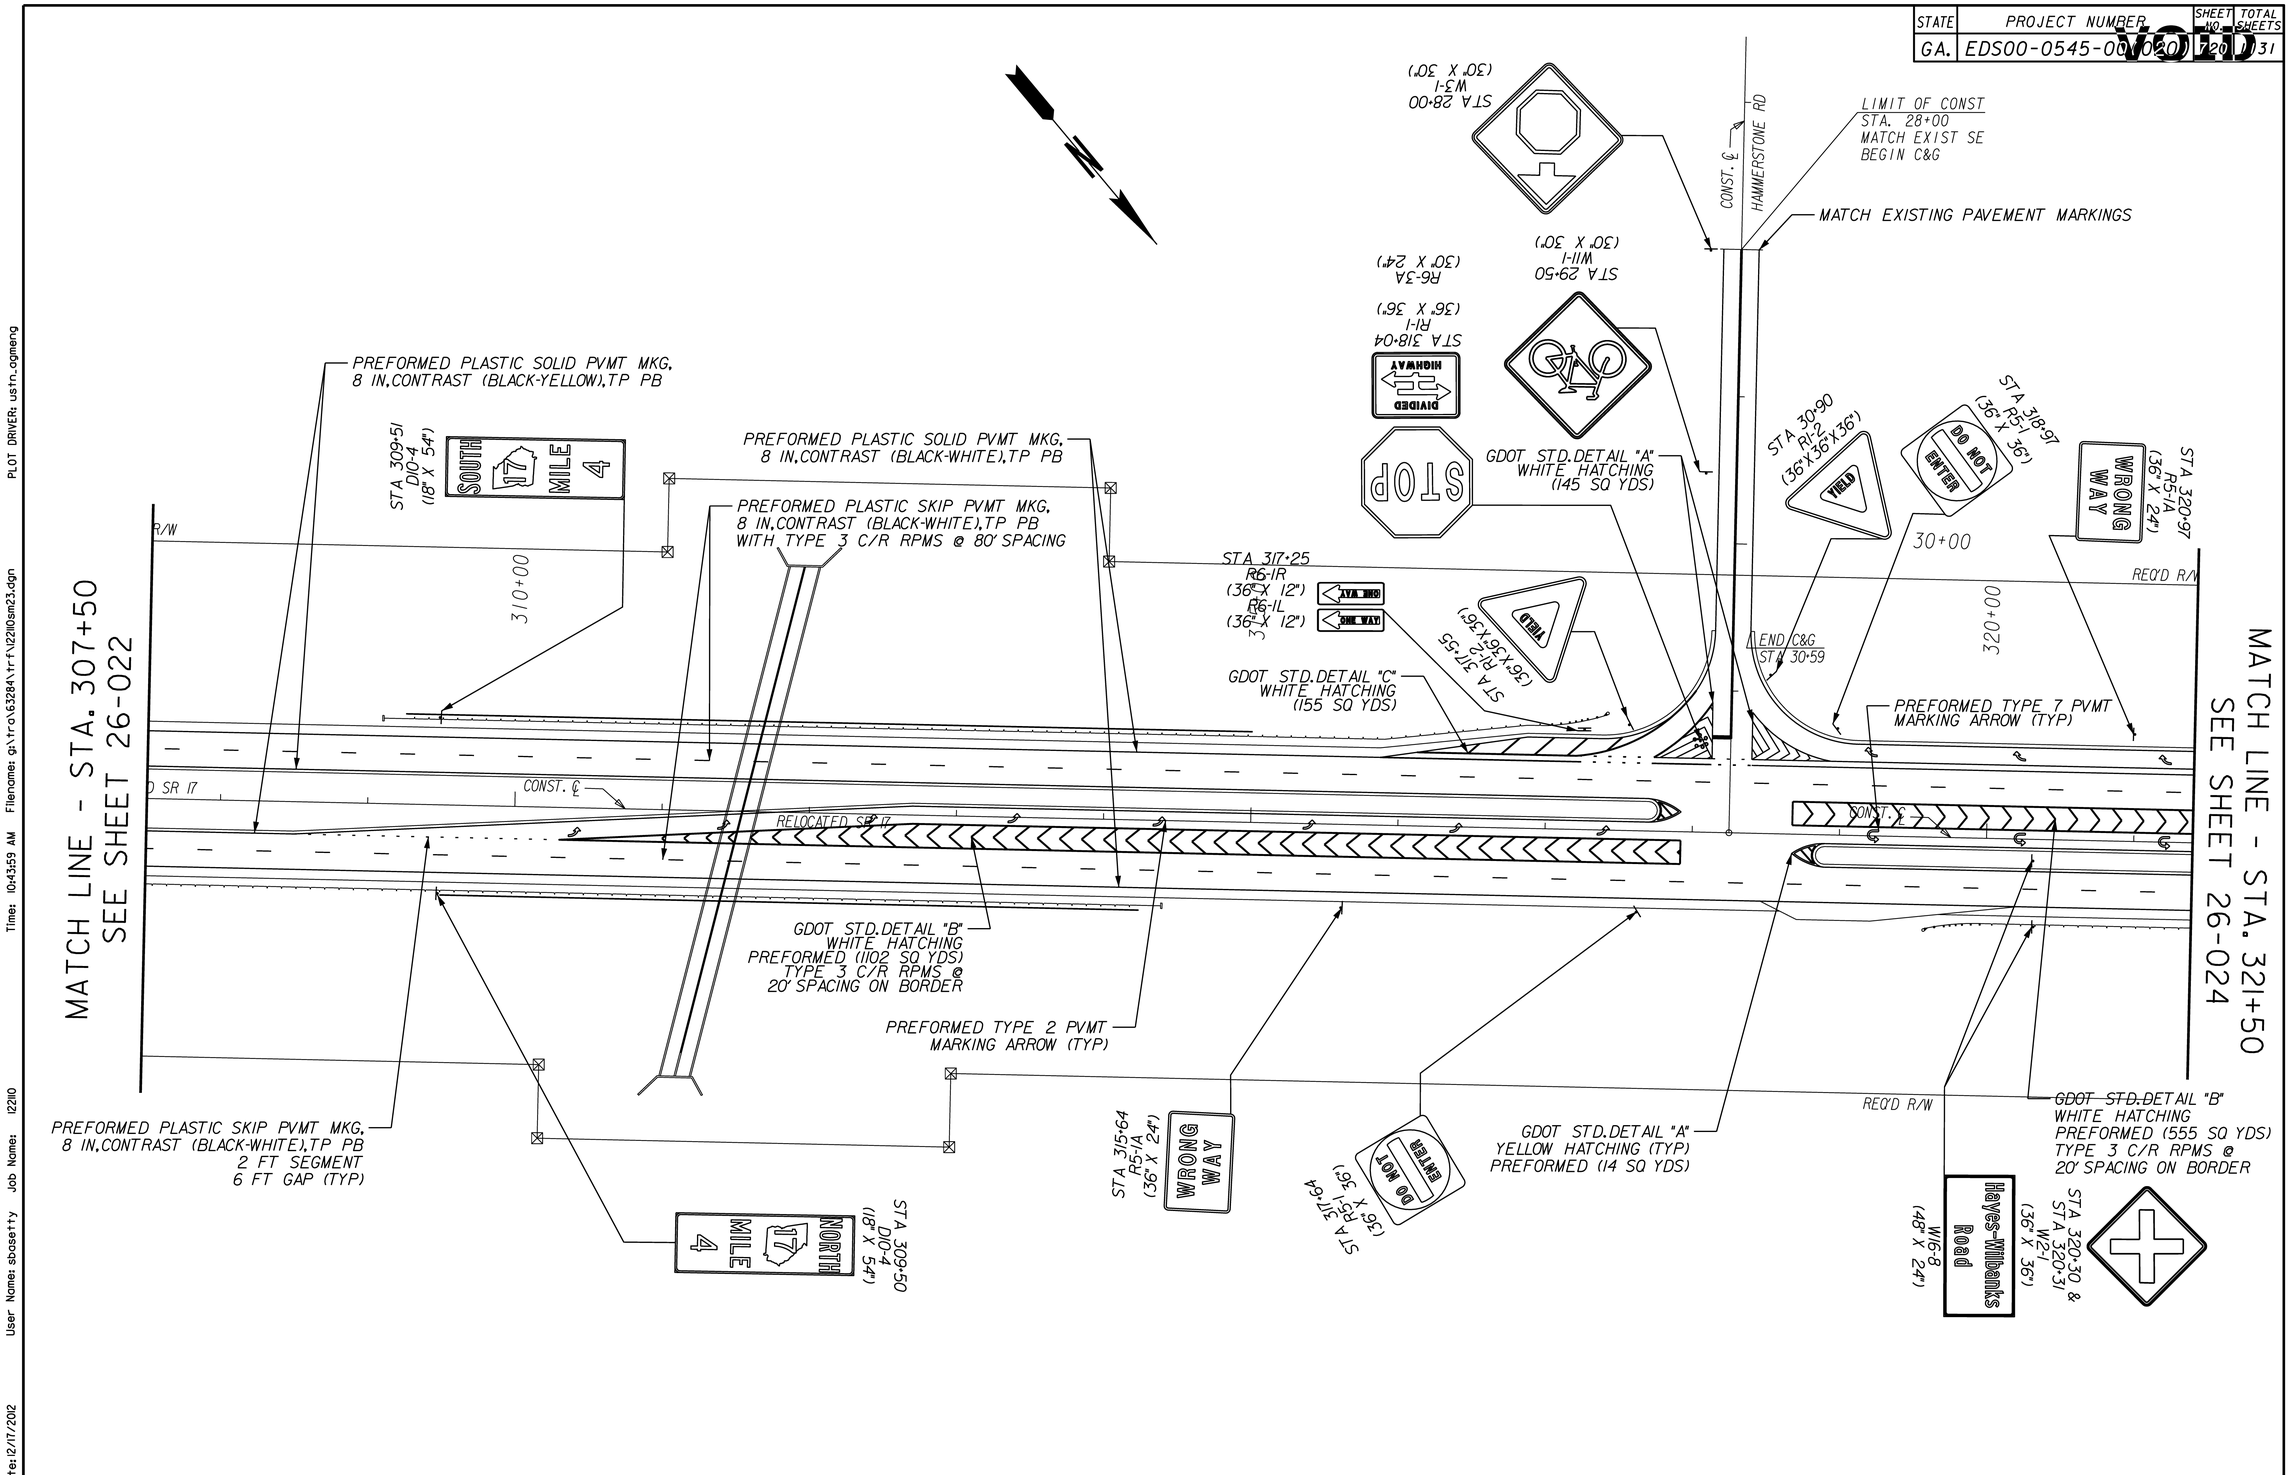

ARCADIS
Infrastructure, environment, facilities

SCALE IN FEET
0 50 100 200

REVISION DATES

GEORGIA
DEPARTMENT OF TRANSPORTATION
SIGNING AND MARKING PLAN
PROJECT EDS-545(20)
COUNTY FRANKLIN/ STEPHENS

DRAWING NO. 26-023

Date: 12/17/2012 User Name: sbasetty Job Name: 122110 Time: 10:43:59 AM Filename: g:\tra\63284\trf\122110sm23.dgn PLOT DRIVER: ustn_agmeng