STATE	PROJECT NUMBER	SHEET NO.	TOTAL SHEETS
GA.	EDS00-0545-00(037)	64	752

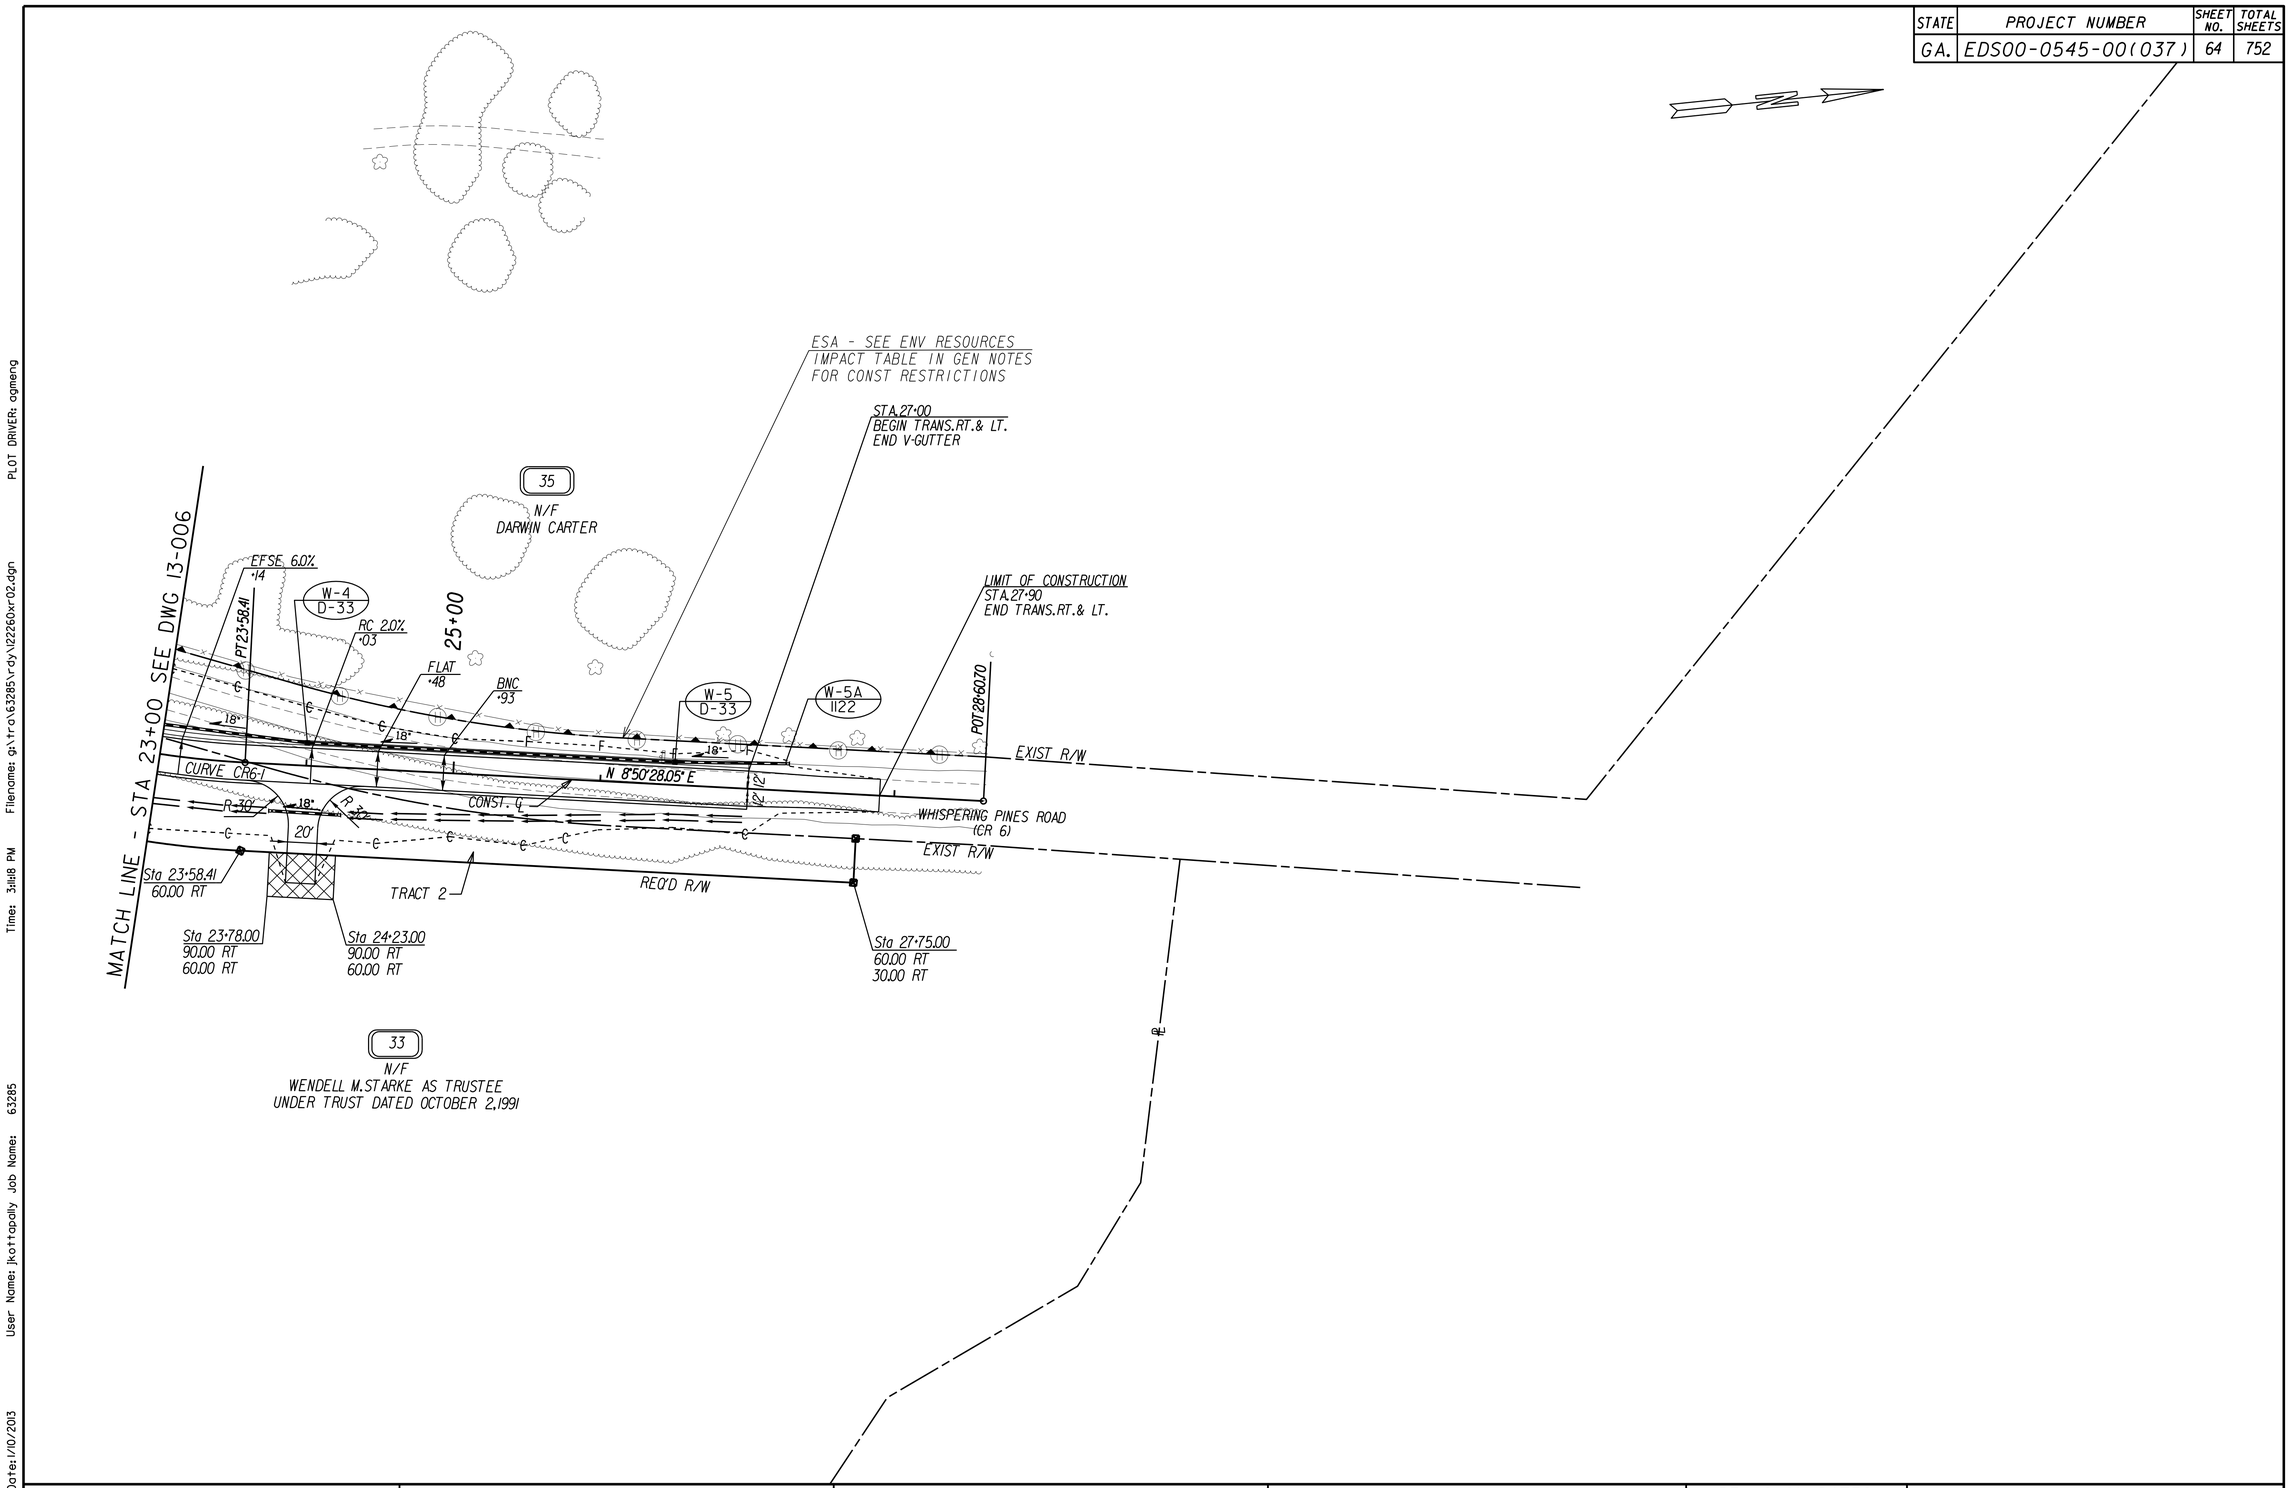

PROPERTY AND EXISTING R/W LINE
REQUIRED R/W LINE
CONSTRUCTION LIMITS
EASEMENT FOR CONSTRUCTION & MAINTENANCE OF SLOPES
EASEMENT FOR CONST OF SLOPES
EASEMENT FOR CONST OF DRIVES

BEGIN LIMIT OF ACCESS..... BLA
END LIMIT OF ACCESS..... ELA
LIMIT OF ACCESS
REQ'D. R/W AND LIMIT OF ACCESS
EXISTING R/W LINE
PERMANENT UTILITY EASEMENT

ARCADIS
Infrastructure · Water · Environment · Buildings

SCALE IN FEET
0 50 100 200

REVISION DATES

GEORGIA
DEPARTMENT OF TRANSPORTATION
CROSSROAD PLAN
PROJECT EDS00-0545-00(037)
COUNTY STEPHENS

DRAWING NO.
14-002

Date: 1/10/2013 User Name: jkottapally Job Name: 63285 Time: 3:11:18 PM Filename: g:\tra\63285\r-dy\12260xr02.dgn PLOT DRIVER: agmeng