STATE	PROJECT NUMBER	SHEET NO.	TOTAL SHEETS
GA.	EDS00-0545-00(037)	82	752

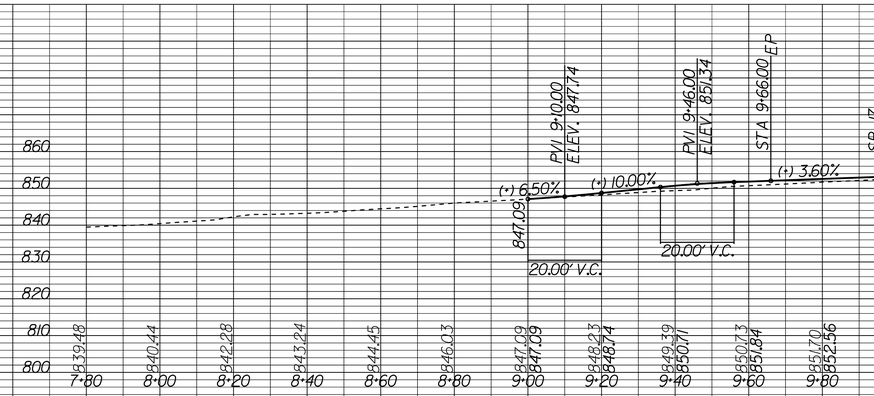

STA. 449+75.00 LT SR 17

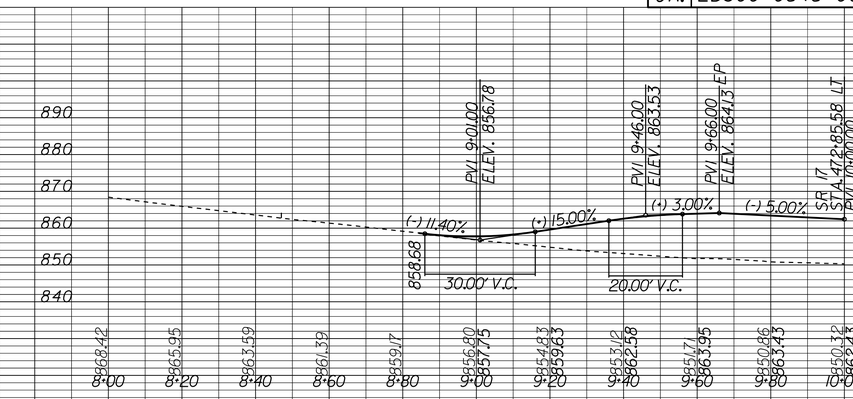

STA. 472+85.58 LT SR 17

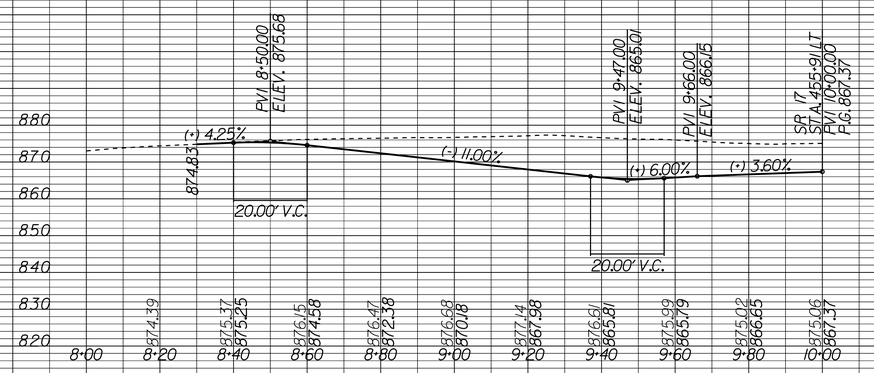

STA. 455+91.00 LT SR 17

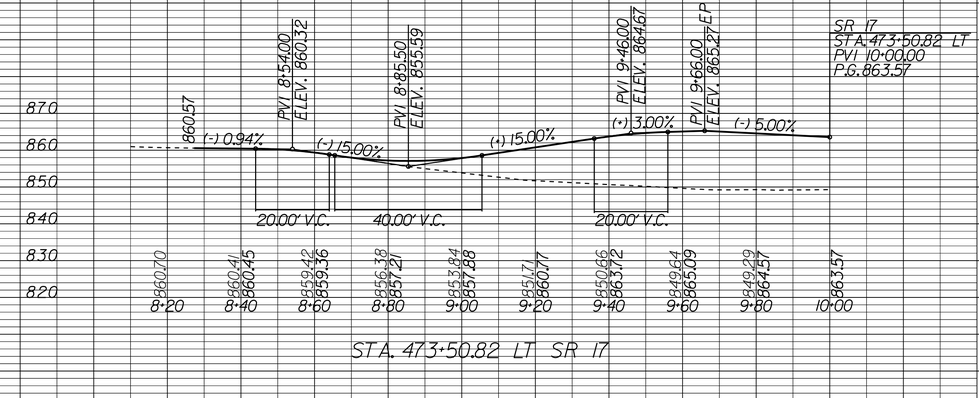

STA. 473+50.82 LT SR 17

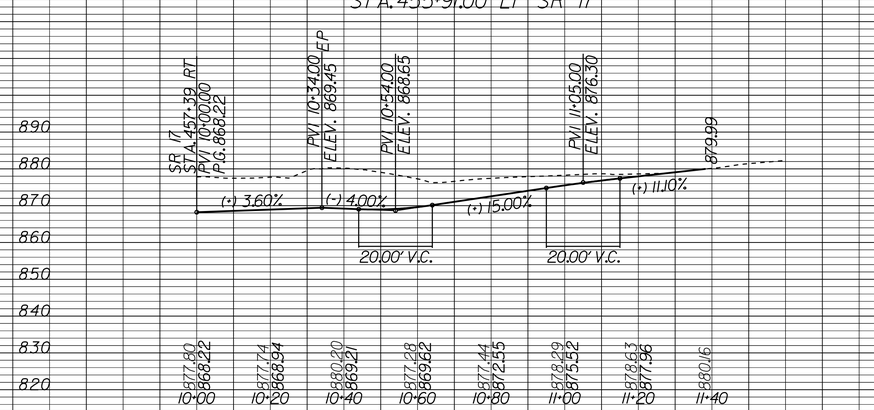

STA. 457+39.00 RT SR 17

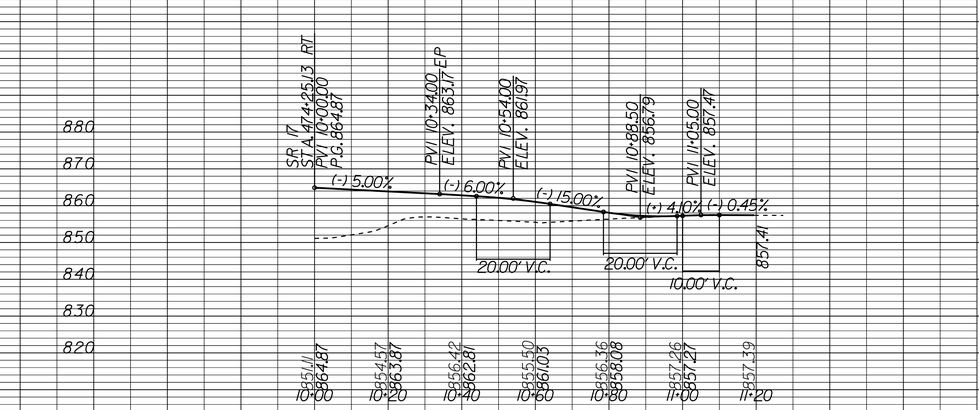

STA. 474+25.13 RT SR 17

ARCADIS
Infrastructure, environment, facilities

SCALE : 1" = 20' HOR.
1" = 20' VERT.

REVISION DATES

GEORGIA
DEPARTMENT OF TRANSPORTATION
DRIVEWAY PROFILE
PROJECT EDS-545(37)
COUNTY STEPHENS

DRAWING NO.
17-004

Date: 1/10/2013 User Name: jkottapally Job Name: SR 17 RDY IMPROVEMENTS Time: 3:25:50 PM Filename: gi\tra\63285\rdy\12260dr04.dgn PLOT DRIVER: agmeng